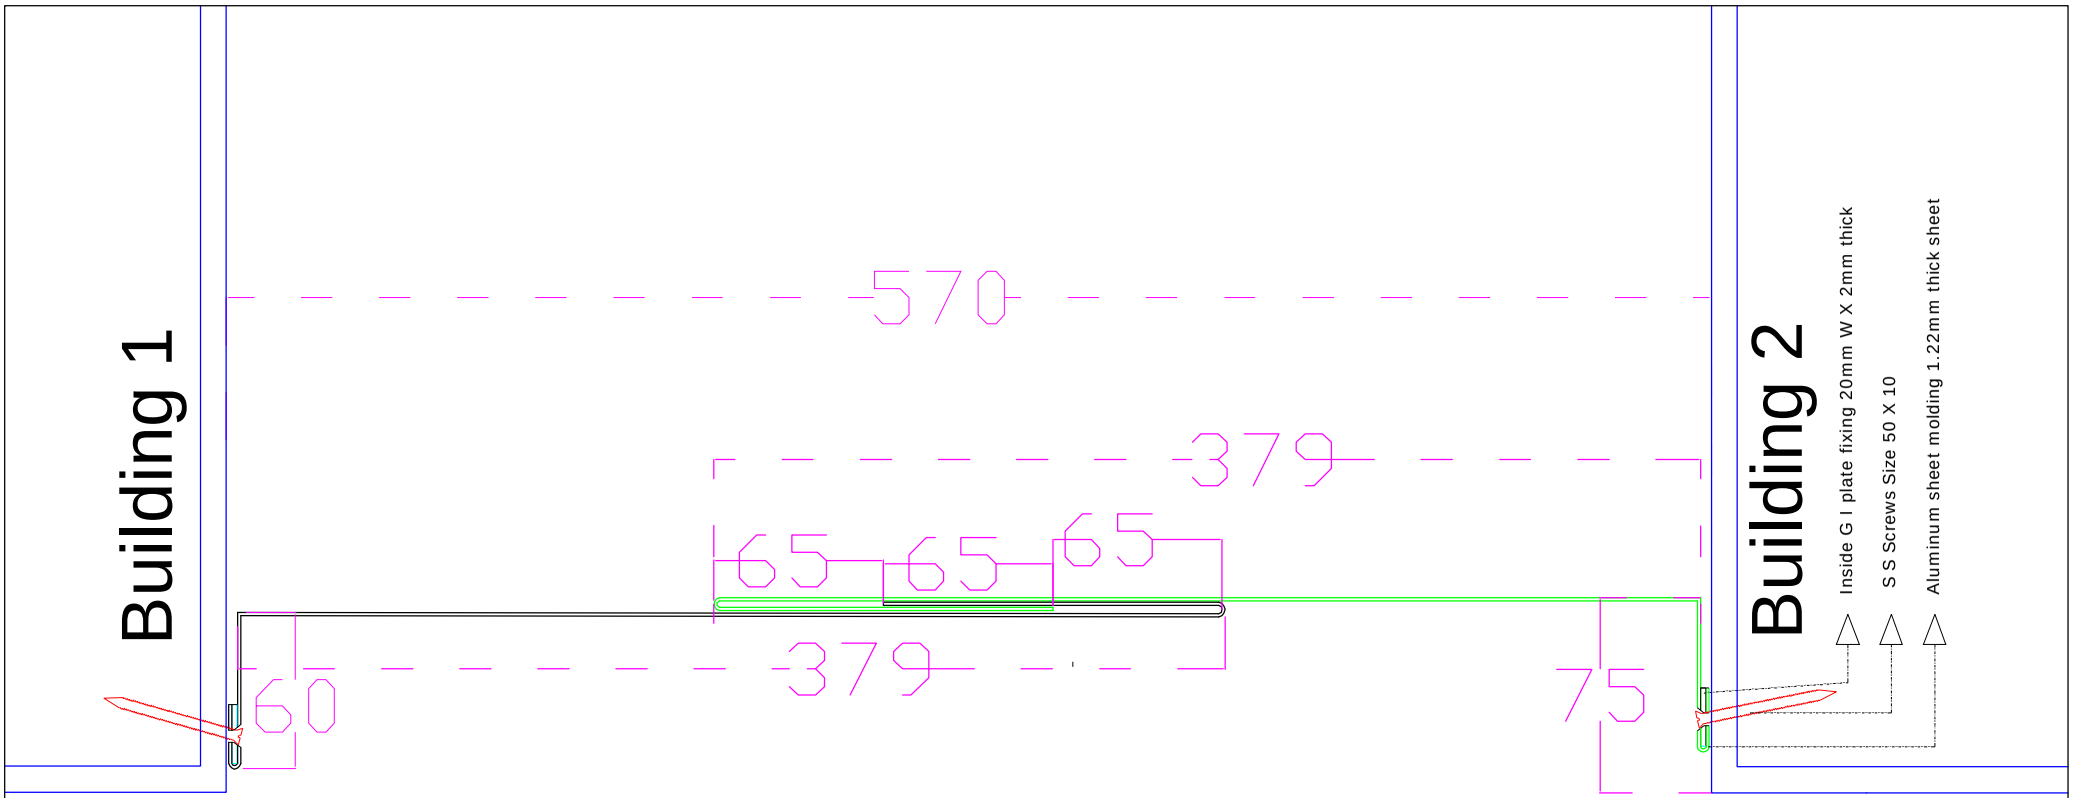


CERTIFIED PRINT (ONLY IF SIGNED)	BY DATE 05/04/2016	UNLESS OTHERWISE SPECIFIED DIMENSION ARE IN MILLIMETERS
J.S.S.Engineering A/402, Akruti, Ganga Complex, Lodha Road, Mira road, (East) Mumbai 401107 www.jssengineering.com / jssengg@gmail.com / info@jssengineering.com		DWN s.mjaved CHD APPD
DRAWING NAME (Palava 2 site) Expansion control system		DRAWING NUMBER 0726 SIZE A2
SCALE NTS		REVISION 00 SHEET 1 OF 1