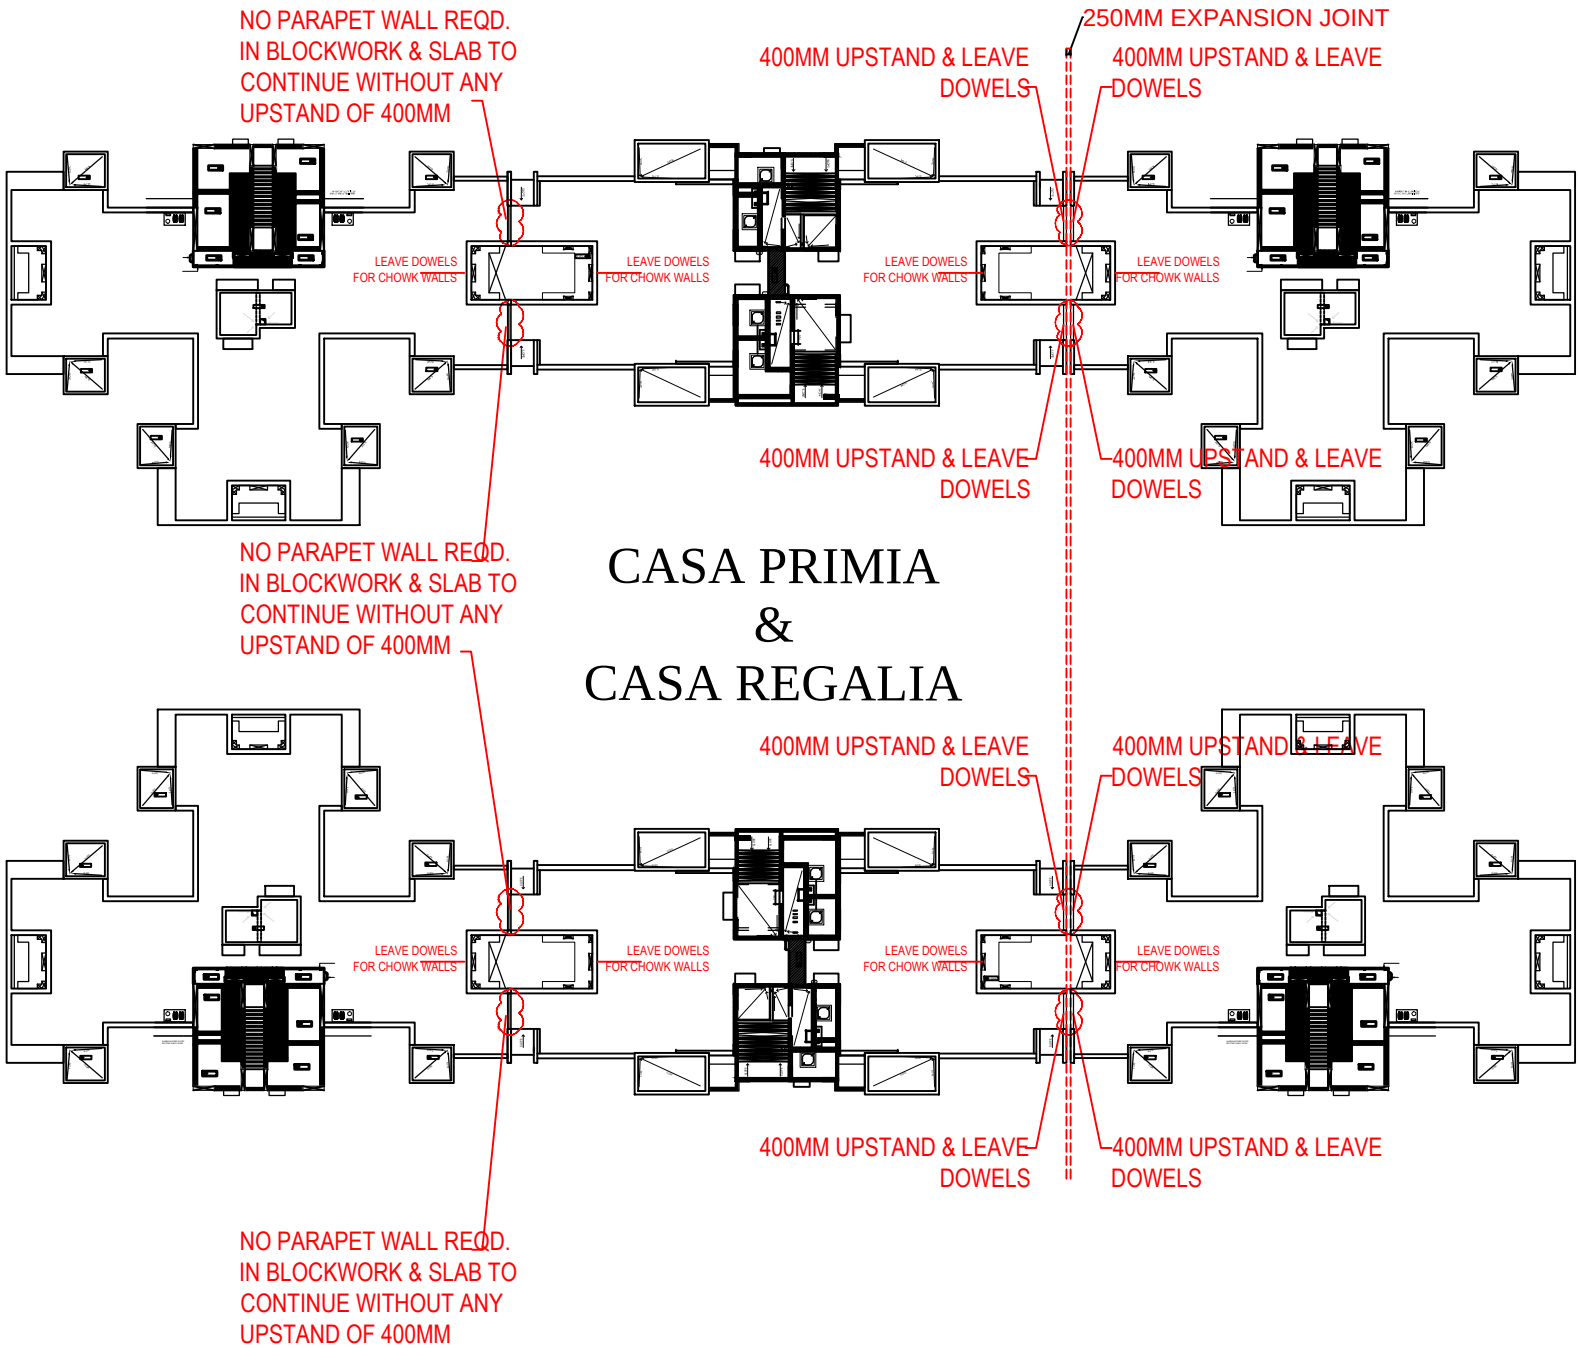

NO PARAPET WALL REQD. IN BLOCKWORK & SLAB TO CONTINUE WITHOUT ANY UPSTAND OF 400MM
250MM EXPANSION JOINT
400MM UPSTAND & LEAVE DOWELS
400MM UPSTAND & LEAVE DOWELS
LEAVE DOWELS FOR CHOWK WALLS
LEAVE DOWELS FOR CHOWK WALLS
LEAVE DOWELS FOR CHOWK WALLS
LEAVE DOWELS FOR CHOWK WALLS
400MM UPSTAND & LEAVE DOWELS
400MM UPSTAND & LEAVE DOWELS
NO PARAPET WALL REQD. IN BLOCKWORK & SLAB TO CONTINUE WITHOUT ANY UPSTAND OF 400MM
CASA PRIMIA
&
CASA REGALIA
400MM UPSTAND & LEAVE DOWELS
400MM UPSTAND & LEAVE DOWELS
LEAVE DOWELS FOR CHOWK WALLS
LEAVE DOWELS FOR CHOWK WALLS
LEAVE DOWELS FOR CHOWK WALLS
LEAVE DOWELS FOR CHOWK WALLS
400MM UPSTAND & LEAVE DOWELS
400MM UPSTAND & LEAVE DOWELS
NO PARAPET WALL REQD. IN BLOCKWORK & SLAB TO CONTINUE WITHOUT ANY UPSTAND OF 400MM