

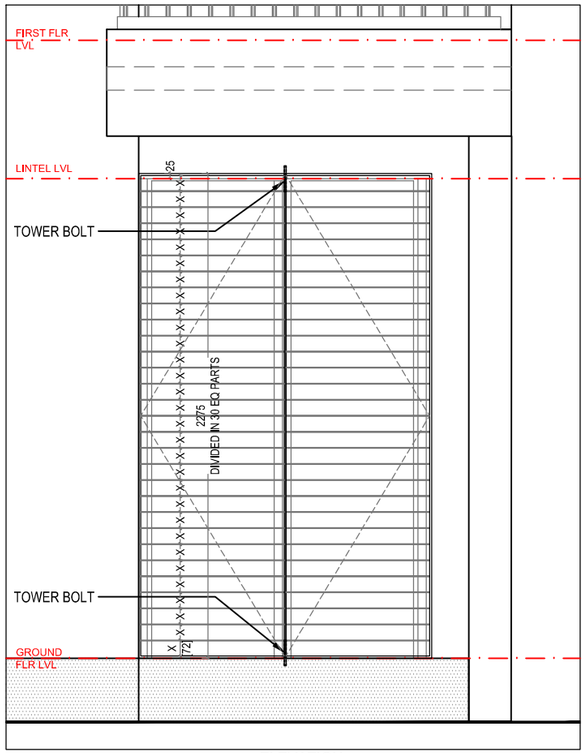


ELEVATION

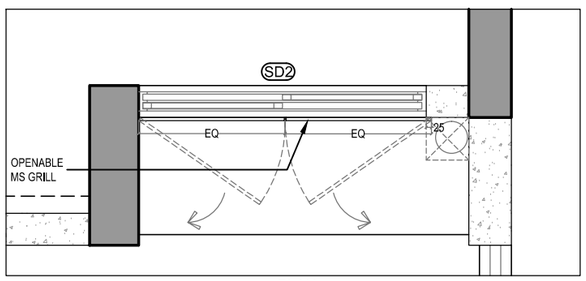


PLAN

DETAIL AT '5'

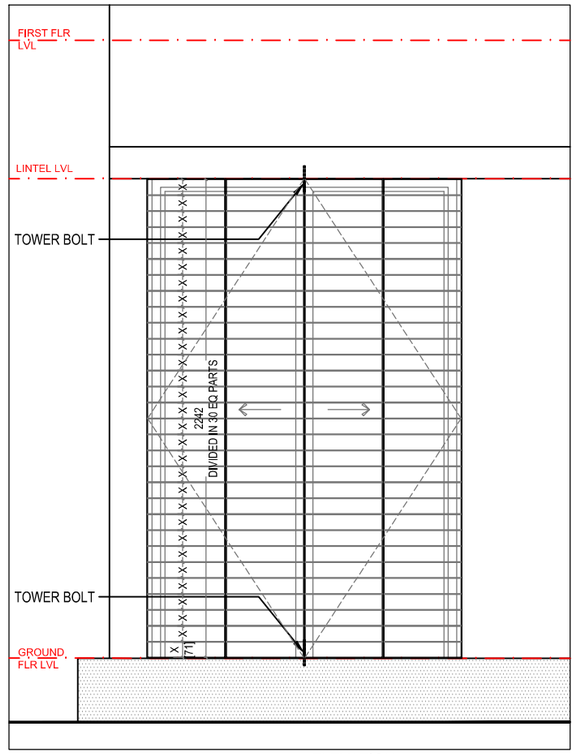


ELEVATION

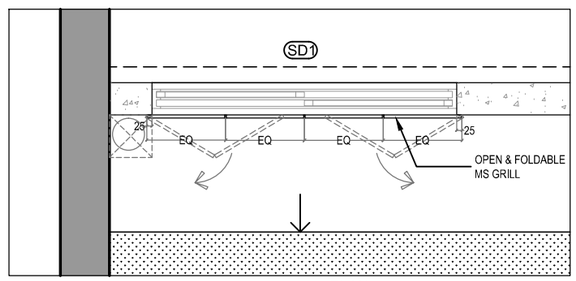

PLAN

DETAIL AT '6'

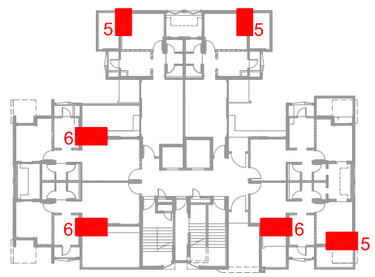

A1_PRIVATE GARDEN DOOR GRILL DETAILS

PROJECT TITLE: LODHA PALAVA_SECTOR 3	PROJ.NO.: L6513	DRAWN: K.P.	SCALE: 1:50	DATE: 25.04.2017
DRAWING STAGE: FOR REFERENCE ONLY	REV.NO.:			

KAPADIA ASSOCIATES
architecture • urban design
112-114
Peninsula Centre,Dr. S.S. Rao Road,
Off Ambedkar Road,Parel East,
Mumbai 400012
Tel : 91-22-6660 2838 / 39
Fax : 91-22-6660 2844
E-mail : kapl@kapl.in
Website: www.kapl.in