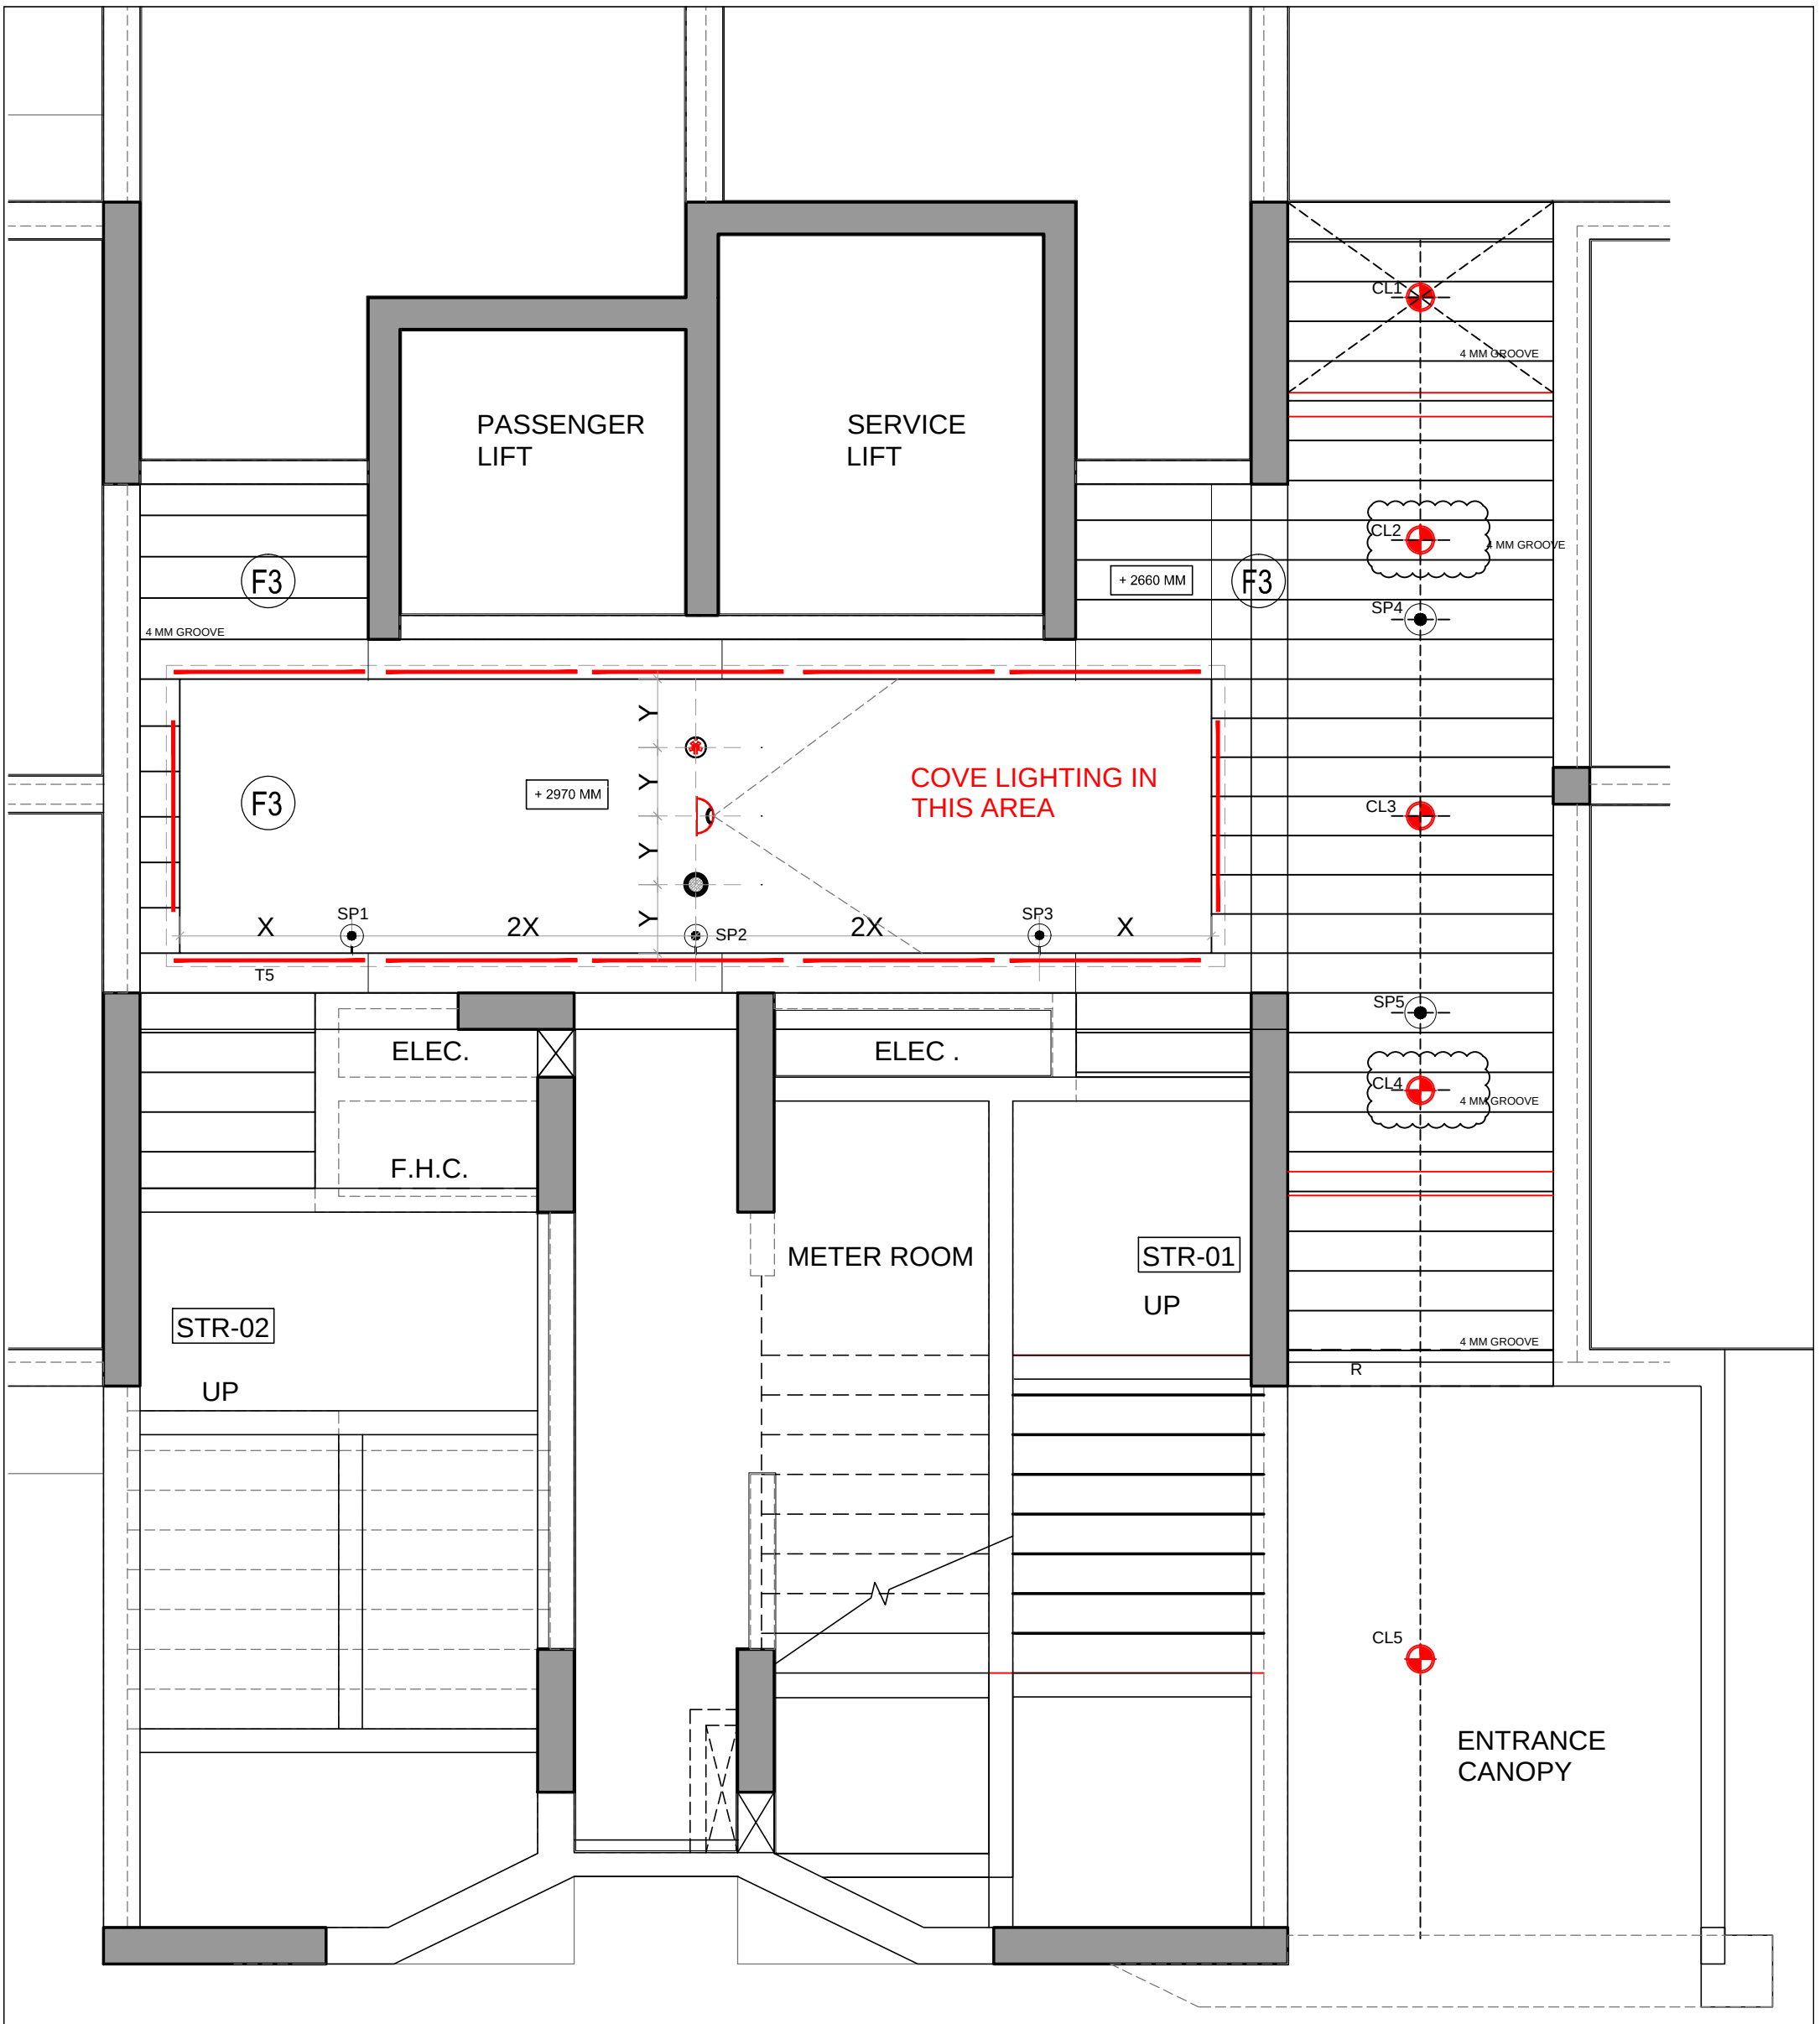


A1 GROUND FLOOR RCP LAYOUT