
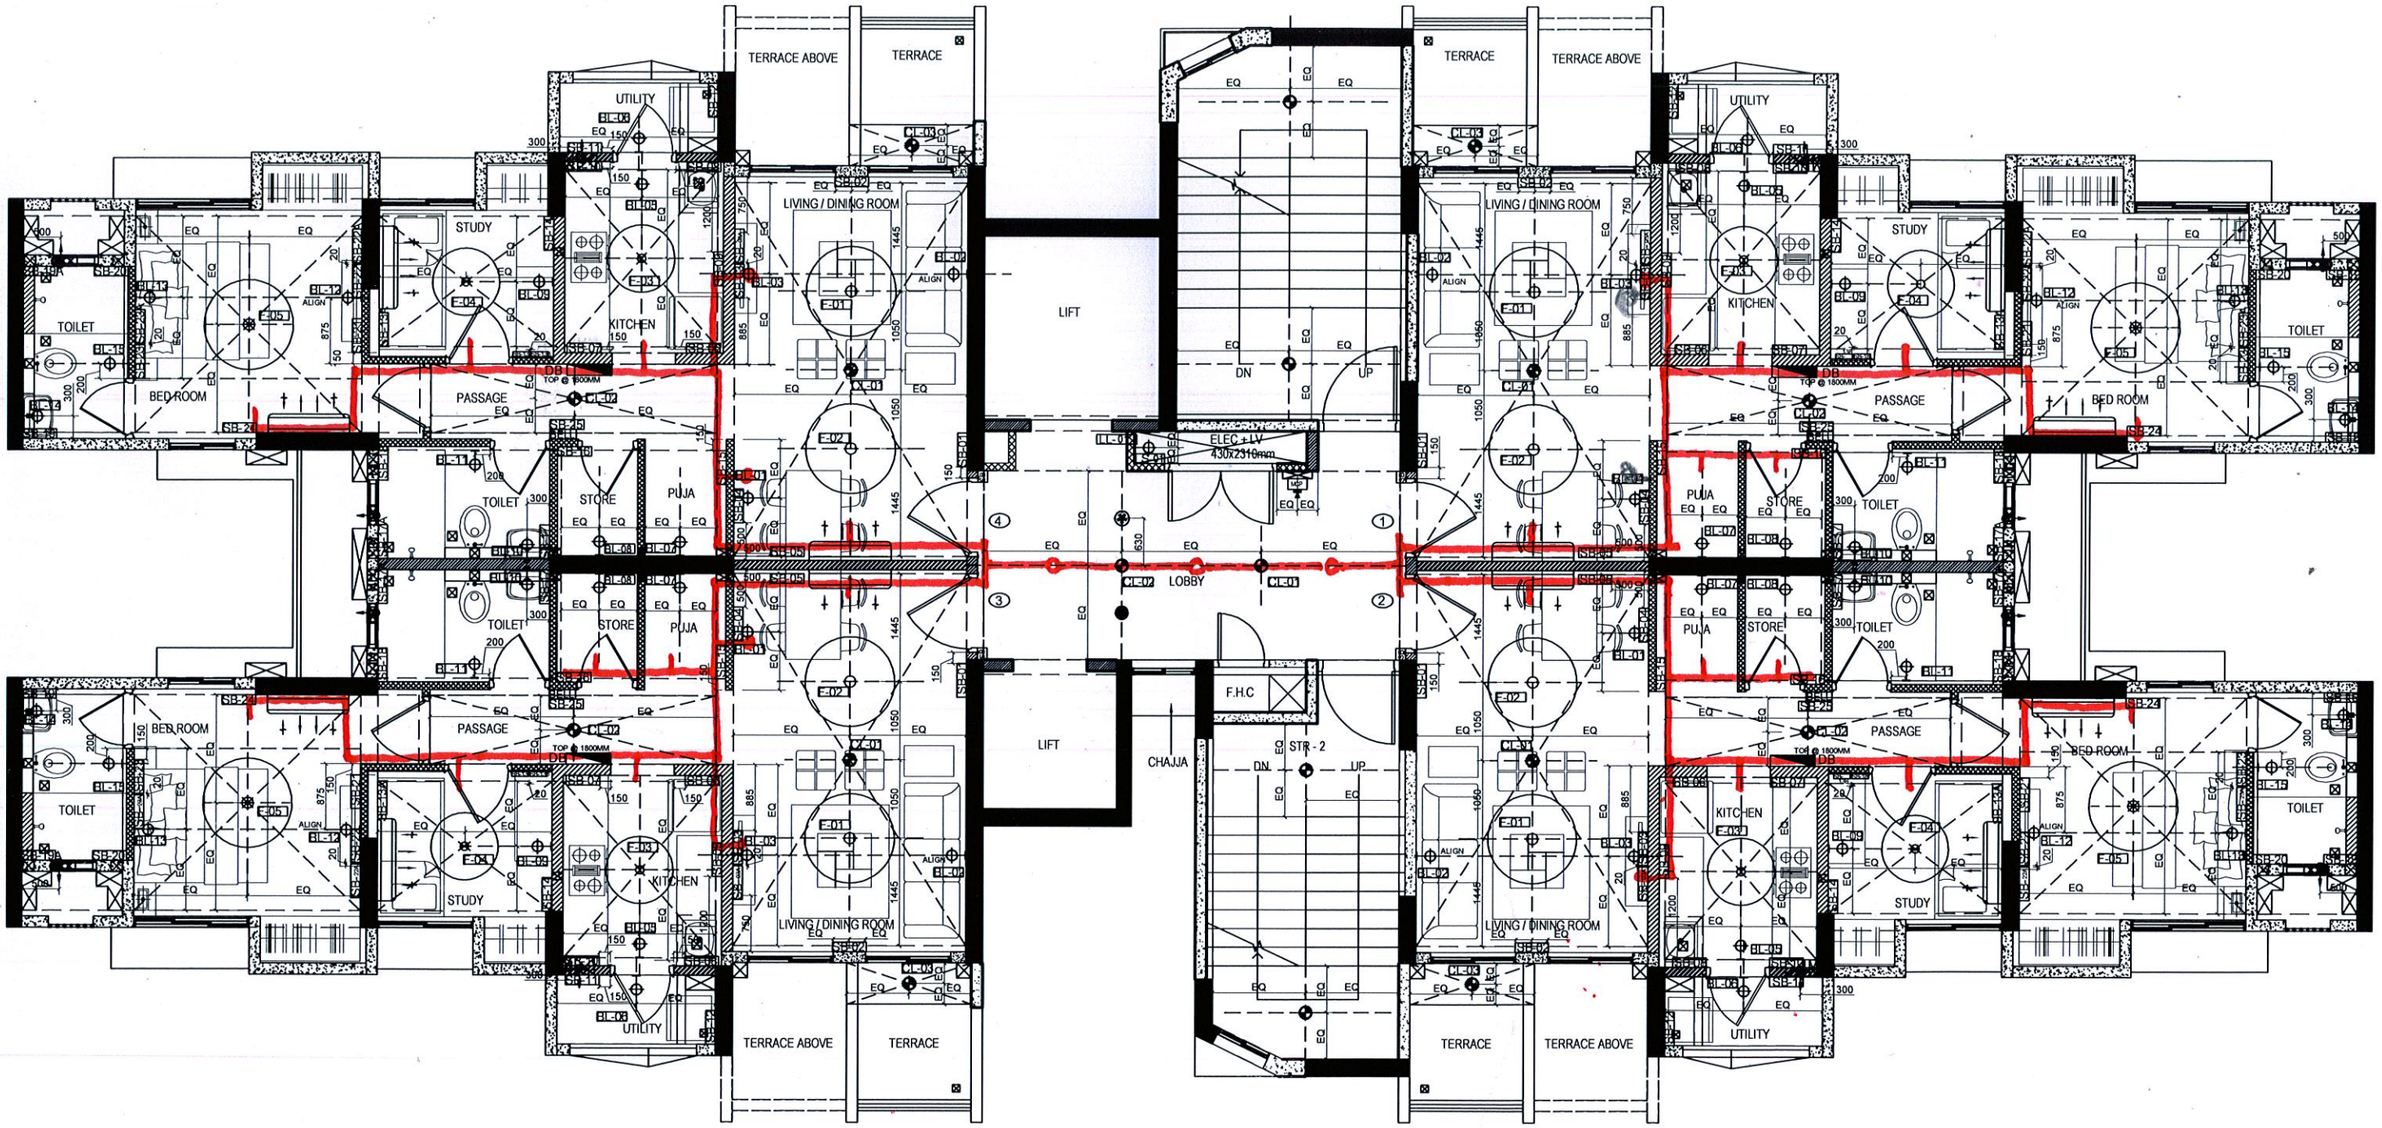



1 ODD FLOOR A2 BLOCK.
1:50

PROPOSED FIRE FIGHTING SYSTEM LAYOUT

PALAVA SECTOR 03, NON CONVENTIONAL

05.09.2014.

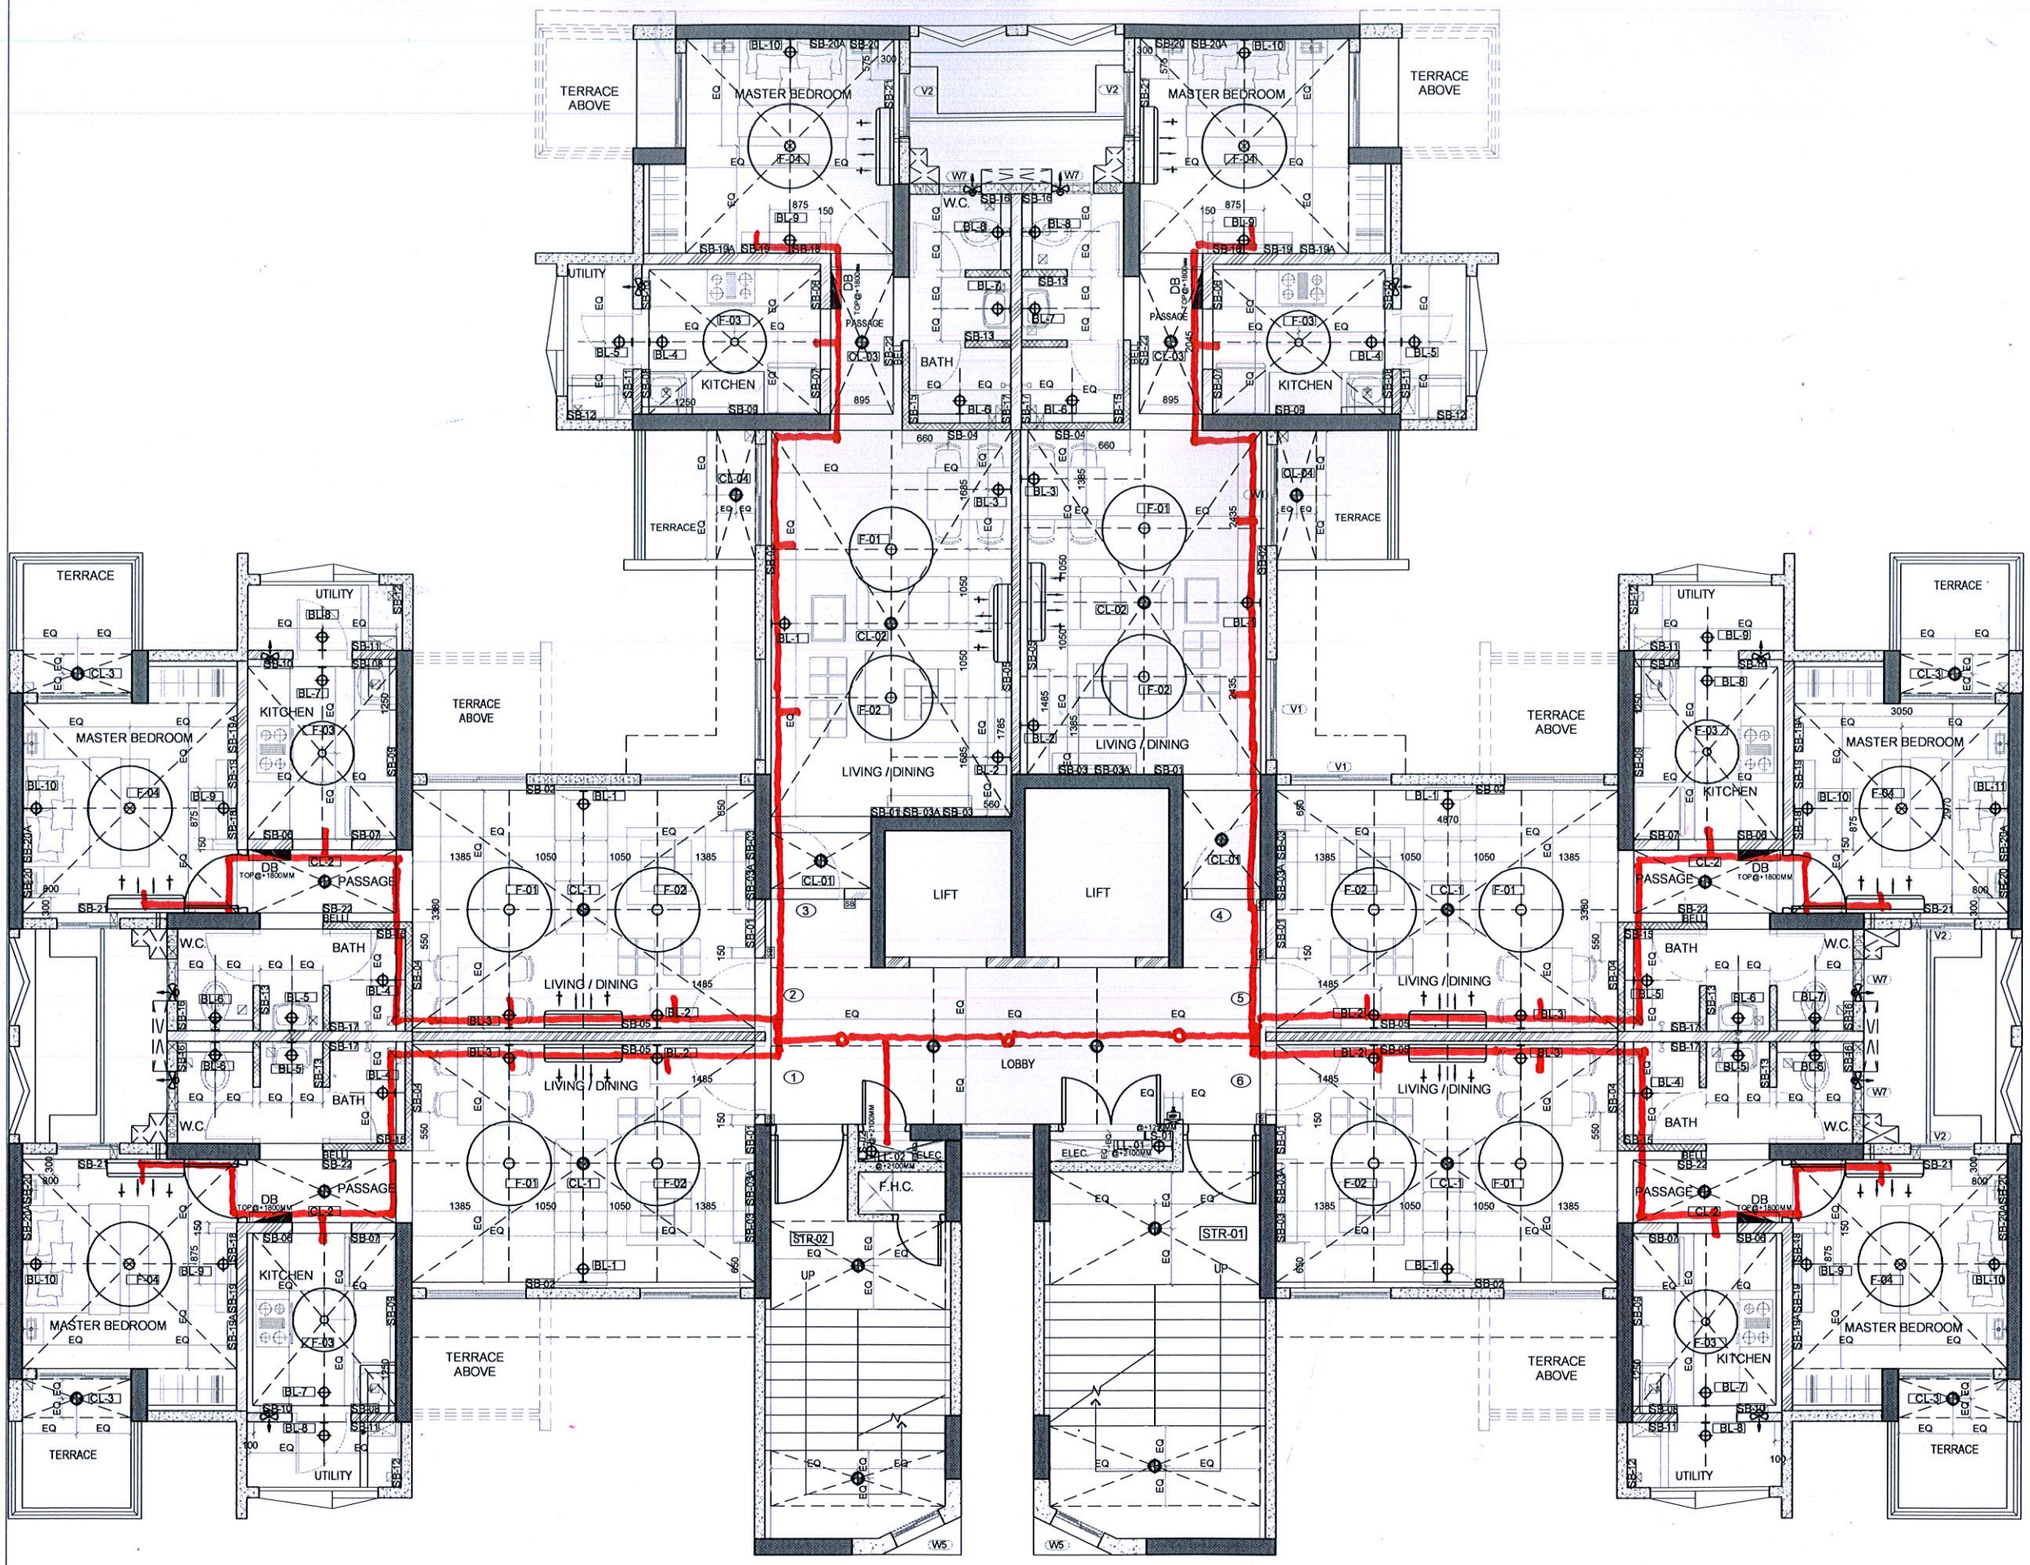


1 ODD FLOOR A1 BLOCK

1 : 50

PROPOSED FIRE FIGHTING SYSTEM LAYOUT -
PALAVA SECTOR 03, NOTH - CONVENTIONAL

05.09.2014