

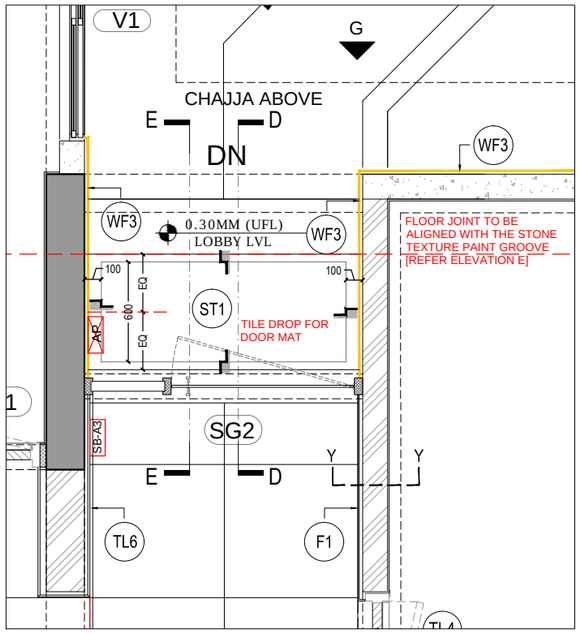


SCALE 1:25

DETAIL AT 'B'

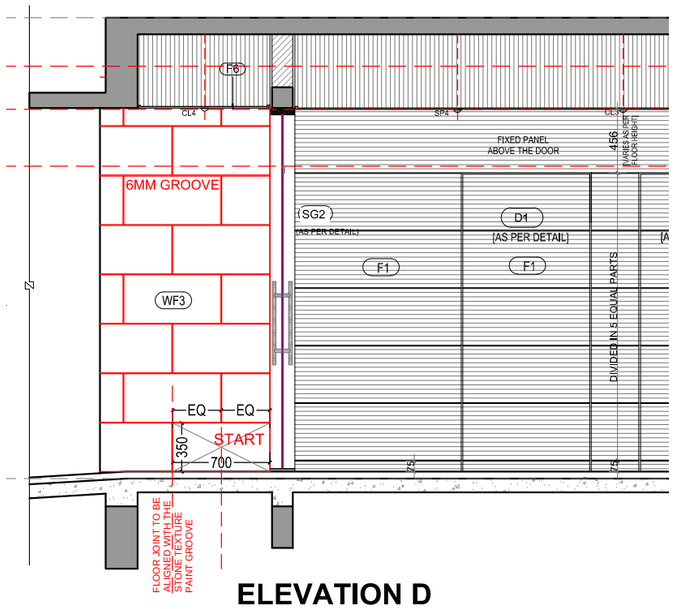


ELEVATION D

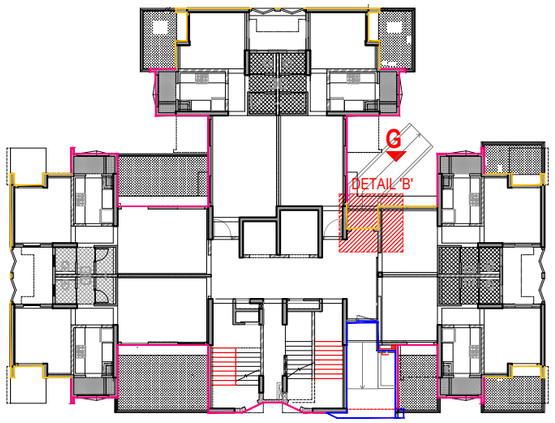


KEY PLAN
[A1 TYPE 01]

LEGEND:		
	WF-1	BODY COLOUR
	WF-3	STONE TEXTURE PAINT
	ST-1	STONE

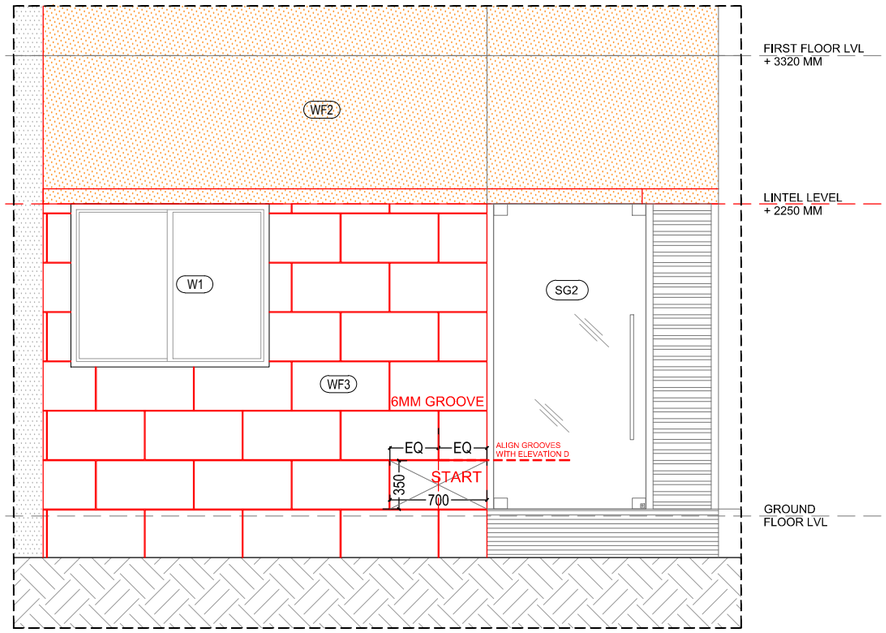

ELEVATION G

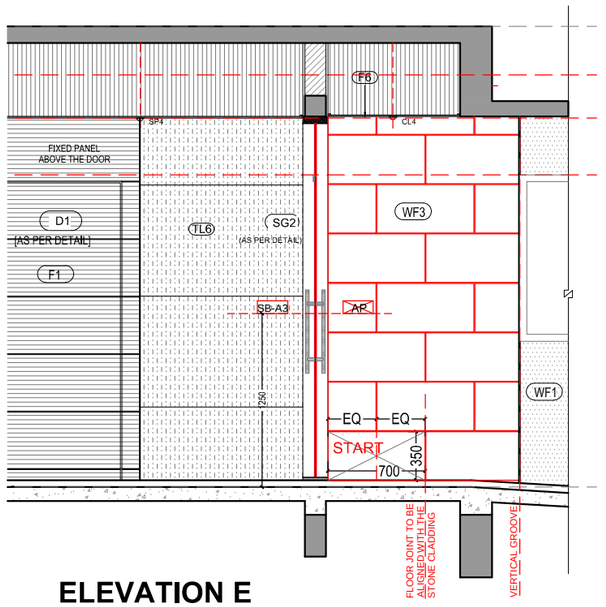

ELEVATION E


FACADE STONE TEXTURE PAINT - GROOVES

ELITE E WING

GENERAL NOTES

1 : All dimensions are in millimeters and levels in meters unless specified otherwise.
2 : Do not scale the drawing; follow written dimensions.
3 : All dimensions are unfinished dimensions unless specified otherwise.
4 : Any discrepancies should be brought to the notice of the Architect prior to execution of job / procuring materials at site.
5 : This drawing is the property of Kapadia Associates and should not be reproduced, copied, handed over to a third party or used for any purpose other than for which it has been issued.
6 : This drawing is to be read in conjunction with all relevant structural & services drawings.

KEY PLAN

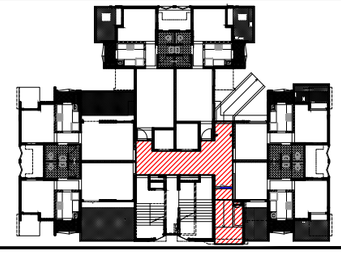

REVISION INDEX

REV.NO.	DATE	DESCRIPTION
R0	21-04-16	
R1	15-07-16	UPDATED AS PER SITE INPUTS

CONSULTANTS

STAMP & SIGN	NORTH

PROJECT TITLE	PROJ.NO
LODHA PALAVA_ S-FORM	**L6513**
DRAWING TITLE	DWG.NO
AR/NC/A1/ GROUND FLOOR-LOBBY LAYOUT/STONE TEX PAINT/ ELITE E	**931.1B**
DRAWING STAGE	REV.NO
FOR MOCKUP	**R-7**

DRAWN	CHECKED	SCALE	DATE
KP	AM	AS MENTIONED	15-07-2016

KAPADIA ASSOCIATES
architecture • urban design
112-114
Peninsula Centre,Dr. S.S. Rao Road,
Off Ambedkar Road,Parel East.
Mumbai 400012
Tel : 91-22-6660 2838 / 39
Fax : 91-22-6660 2844
E-mail : kapl@kapl.in
Website: www.kapl.in