
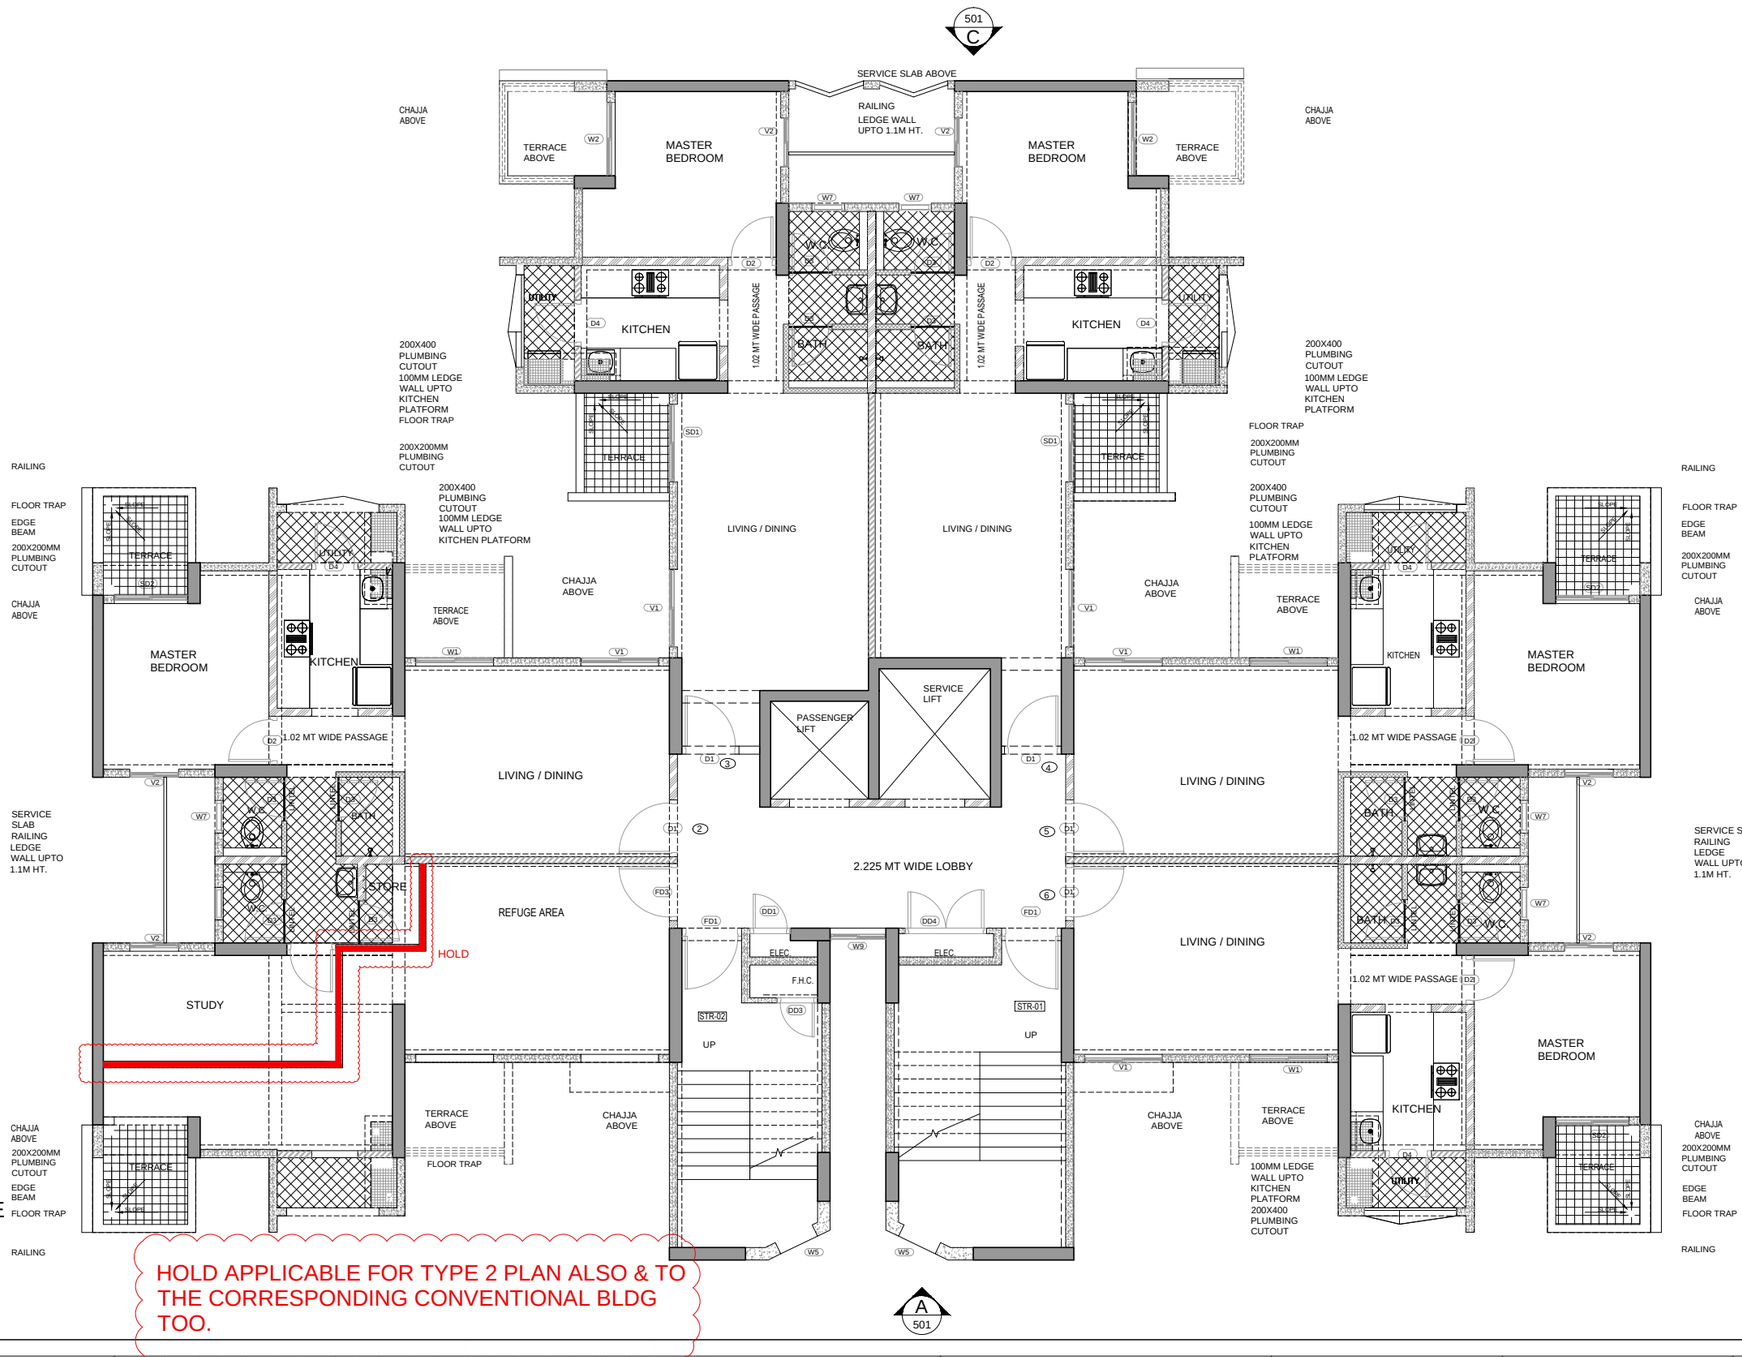


TYPE 01
13TH REFUGE FLR
1 : 50
(FOR CASA ELITE - P,R)

1

HOLD APPLICABLE FOR TYPE 2 PLAN ALSO & TO THE CORRESPONDING CONVENTIONAL BLDG TOO.

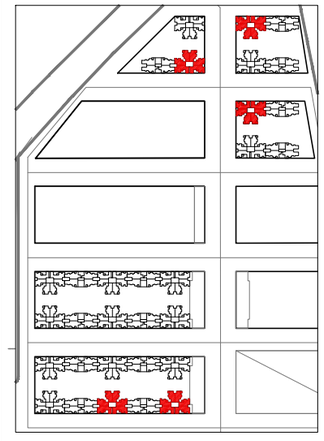

SECTOR LEVEL KEY PLAN

NOTE :-
1) REFER STRUCTURAL DWG FOR EXACT BEAM SIZES & PLINTH BEAM DETAILS .
2) REFER BUILDER WORKS DWG FOR EXACT LOCATION & HEIGHT OF SLEEVES & CUT OUTS IN REFUGE FLATS.

GENERAL NOTES

All dimensions are in milllimeters and levels in meters unless specified otherwise.

Do not scale the drawing follow written measurements.

All dimensions are unfinished dimensions unless specified otherwise.

All discrepancies shouild be bought to notice of the architect prior to execution of job/procuring material at site.

This drawing is property of Kapadia Associates and should not be copied,reproduced, handed over to a third party or used for any purpose other than for which it has been issued.

This drawing is to be read in conjunction with all relevant structural and services drawing.

KEY PLAN

REVISION INDEX

No.	Date	Description

CONSULTANTS

TCE-TATA CONSULTING ENGINEERS LTD.
Infra Structure Consultants
Tel : 91 22 61148181
email : www.tce.co.in

WSP
Services
Tel : 91 120480 8400
email : www.wspgroup.com

CONSULTANTS

STRUCT BOMBAY CONSULTANTS
Civil & Structural Consultants
Tel : 022-24937510 / 24933986
email : sbcbom@gmail.com

PBB
Planner / Landscape Architect
Tel : 079 6923054
email : landscapeindia@usg.net

NORTH

STAMP & SIGN

DRAWN	PROJECT TITLE		PROJ. NO.
K.P.	LODHA PALAVA A1_S FORM_TYPE 01		L6513
CHECKED	DRAWING TITLE		DWG. NO.
S.D.	AR/NC/A1/TYP 01_13TH REFUGE _COMBINED		206.1B
SCALE	DRAWING STAGE		DATE
1:50	V.F.C		21.11.2014
REV. NO.	**KAPADIA ASSOCIATES**		
R1	architecture+urban design		
	112-114 Peninsula Centre,Dr. S.S. Rao Road, Off Ambedkar Road,Parel East, Mumbai 400012	Tel : 91-22-6660 2838 / 39 Fax : 91-22-6660 2844 E-mail : kapl@kapl.in Website: www.kapl.in	