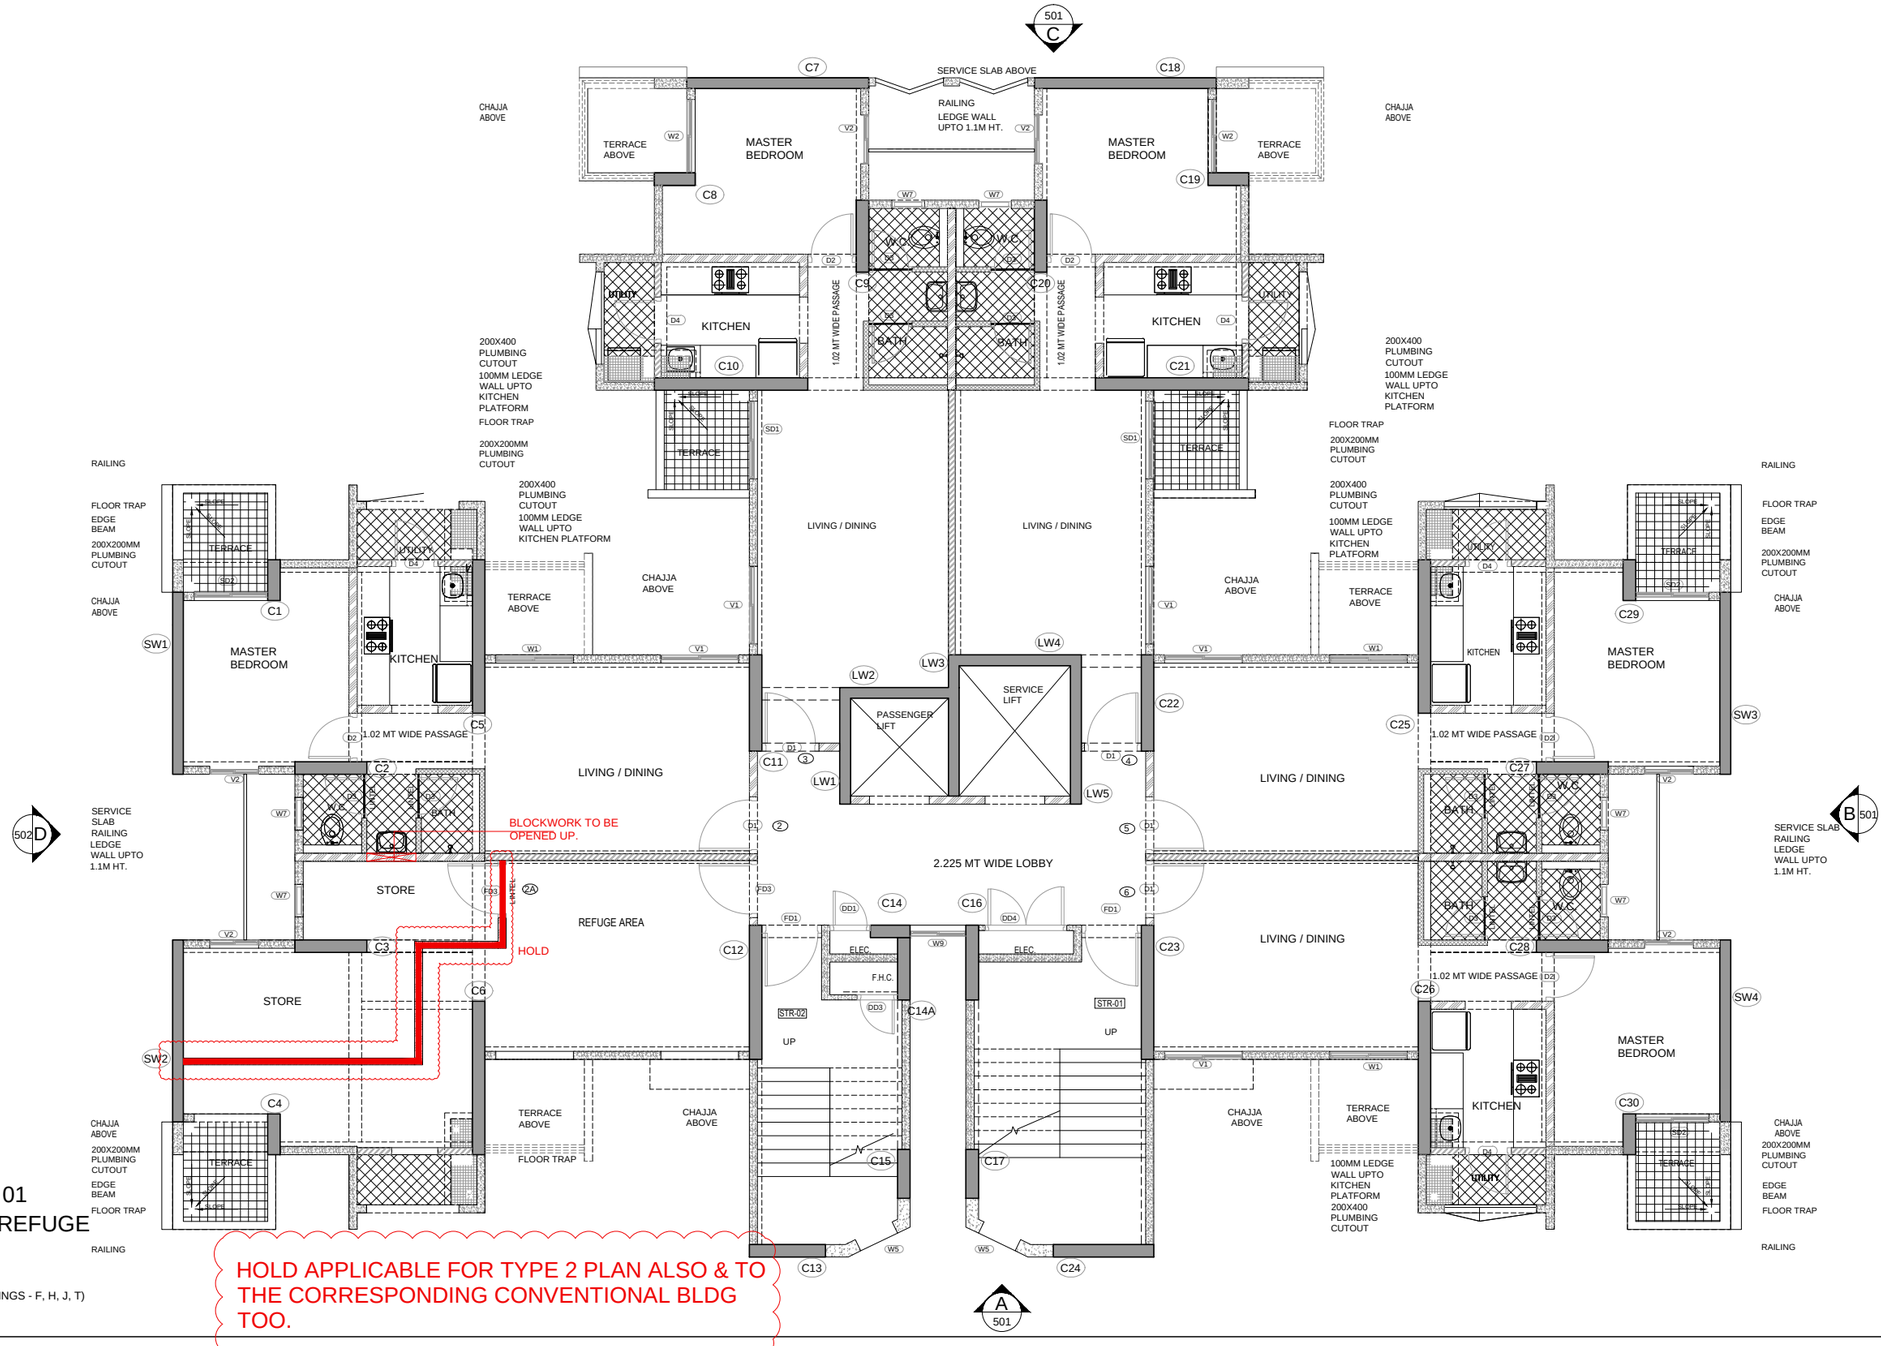


SECTOR LEVEL KEY PLAN

NOTE :-
1) REFER STRUCTURAL DWG FOR EXACT BEAM SIZES & PLINTH BEAM DETAILS .
2) REFER BUILDER WORKS DWG FOR EXACT LOCATION & HEIGHT OF SLEEVES & CUT OUTS IN REFUGE FLATS.

HOLD APPLICABLE FOR TYPE 2 PLAN ALSO & TO THE CORRESPONDING CONVENTIONAL BLDG TOO.

TYPE 01
13TH REFUGE FLR

1 : 50

(FOR CASA ELITE WINGS - F, H, J, T)

GENERAL NOTES	KEY PLAN	REVISION INDEX			CONSULTANTS	CONSULTANTS	NORTH			
All dimensions are in millimeters and levels in meters unless specified otherwise. Do not scale the drawing follow written measurements. All dimensions are unfinished dimensions unless specified otherwise. All discrepancies shouild be bought to notice of the architect prior to execution of job/procuring material at site. This drawing is property of Kapadia Associates and should not be copied,reproduced, handed over to a third party or used for any purpose other than for which it has been issued. This drawing is to be read in conjunction with all relevant structural and services drawing.		No.	Date	Description	**TCE-TATA CONSULTING ENGINEERS LTD.** Infra Structure Consultants Tel : 91 22 61148181 email : www.tce.co.in	**STRUCT BOMBAY CONSULTANTS** Civil & Structural Consultants Tel : 022-24937510 / 24933986 email : sbcbom@gmail.com		DRAWN	PROJECT TITLE	PROJ. NO.
								K.P.	LODHA PALAVA A1_S FORM_TYPE 01	L6513
								CHECKED	DRAWING TITLE	DWG. NO.
					WSP Services Tel : 91 120480 8400 email : www.wspgroup.com	**PBB** Planner / Landscape Architect Tel : 079 6923054 email : landscapeindia@usg.net		S.D.	AR/NC/A1/TYP 01_13TH REFUGE_SEPARATE	206.1A
								SCALE	DRAWING STAGE	DATE
							STAMP & SIGN	1:50	V.F.C	14.01.2015
								REV. NO.	**KAPADIA ASSOCIATES** architecture+urban design	
								R1	112-114 Peninsula Centre,Dr. S.S. Rao Road, Off Ambedkar Road,Parel East, Mumbai 400012 Tel : 91-22-6660 2838 / 39 Fax : 91-22-6660 2844 E-mail : kapl@kapl.in Website: www.kapl.in	