A1 TYPE 01- NON CONVENTIONAL
8TH REFUGE FLR

1

(FOR CASA ELITE WINGS- F,H,J,P,T)

A1 TYPE 02- NON CONVENTIONAL
8TH REFUGE FLR

1

(FOR CASA ELITE WINGS -A,C,E,K,M,O)

A1 TYPE 01 -CONVENTIONAL
8TH REFUGE FLOOR
SEPARATE


1


(FOR CASA PRIMIA WINGS- E,G. CASA PASEO WINGS - D,G. CASA REGALIA WING - A)

A1 TYPE 02 - CONVENTIONAL
8TH REFUGE FLOOR SEPARATE

1

(FOR CASA PRIMIA WINGS- H,J)

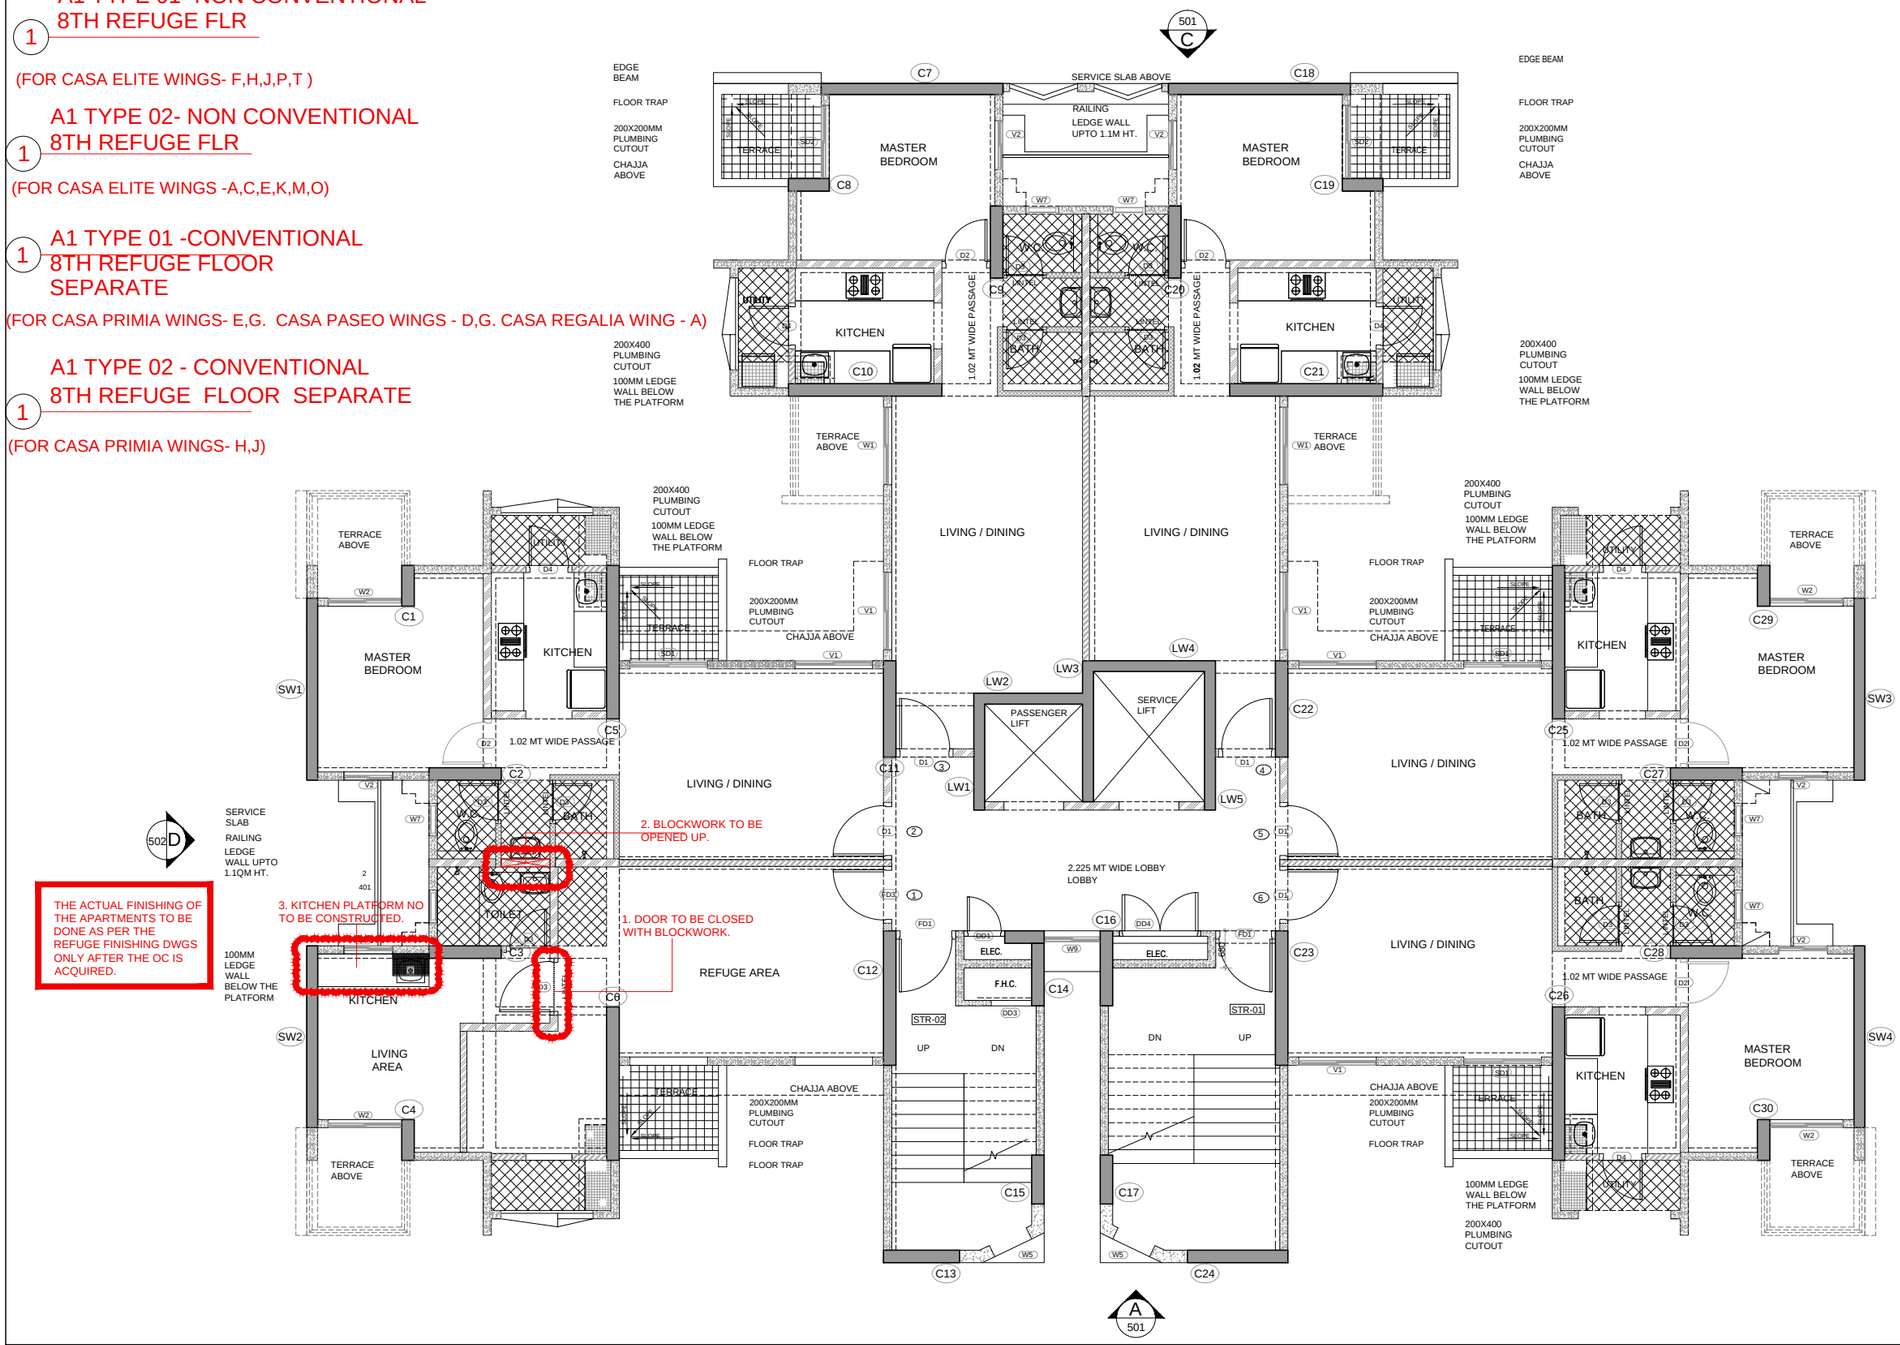

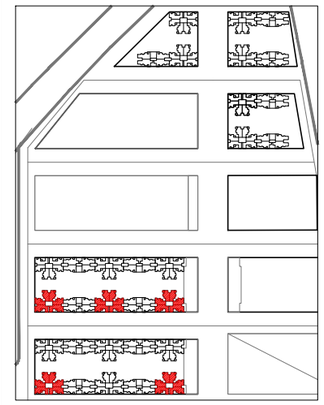

SECTOR LEVEL KEY PLAN

NOTE :-
1) REFER STRUCTURAL DWG FOR EXACT BEAM SIZES & PLINTH BEAM DETAILS .
2) REFER BUILDER WORKS DWG FOR EXACT LOCATION & HEIGHT OF SLEEVES & CUT OUTS IN REFUGE FLATS.

GENERAL NOTES

All dimensions are in milllimeters and levels in meters unless specified otherwise.

Do not scale the drawing follow written measurements.

All dimensions are unfinished dimensions unless specified otherwise.

All discrepancies should be bought to notice of the architect prior to execution of job/procuring material at site.

This drawing is property of Kapadia Associates and should not be copied,reproduced, handed over to a third party or used for any purpose other than for which it has been issued.

This drawing is to be read in conjunction with all relevant structural and services drawing.

KEY PLAN

REVISION INDEX

No.	Date	Description

CONSULTANTS

TCE-TATA CONSULTING ENGINEERS LTD.
Infra Structure Consultants
Tel : 91 22 61148181
email : www.tce.co.in

WSP
Services
Tel : 91 120480 8400
email : www.wspgroup.com

CONSULTANTS

STRUCT BOMBAY CONSULTANTS
Civil & Structural Consultants
Tel : 022-24937510 / 24933986
email : sbcbom@gmail.com

PBB
Planner / Landscape Architect
Tel : 079 6923054
email : landscapeindia@usg.net

NORTH

STAMP & SIGN

DRAWN	PROJECT TITLE	PROJ. NO.	
K.P.	LODHA PALAVA A1_S FORM_TYPE 01	L6513	
CHECKED	DRAWING TITLE	DWG. NO.	
S.D.	AR/NC/A1/TYP 01_8TH REFUGE _SEPARATE	205.1A	
SCALE	DRAWING STAGE	DATE	
1:50	V.F.C	21.11.2014	
REV. NO.			
R1			

KAPADIA ASSOCIATES
architecture+urban design

112-114
Peninsula Centre,Dr. S.S. Rao Road,
Off Ambedkar Road,Parel East,
Mumbai 400012

Tel : 91-22-6660 2838 / 39
Fax : 91-22-6660 2844
E-mail : kapl@kapl.in
Website: www.kapl.in