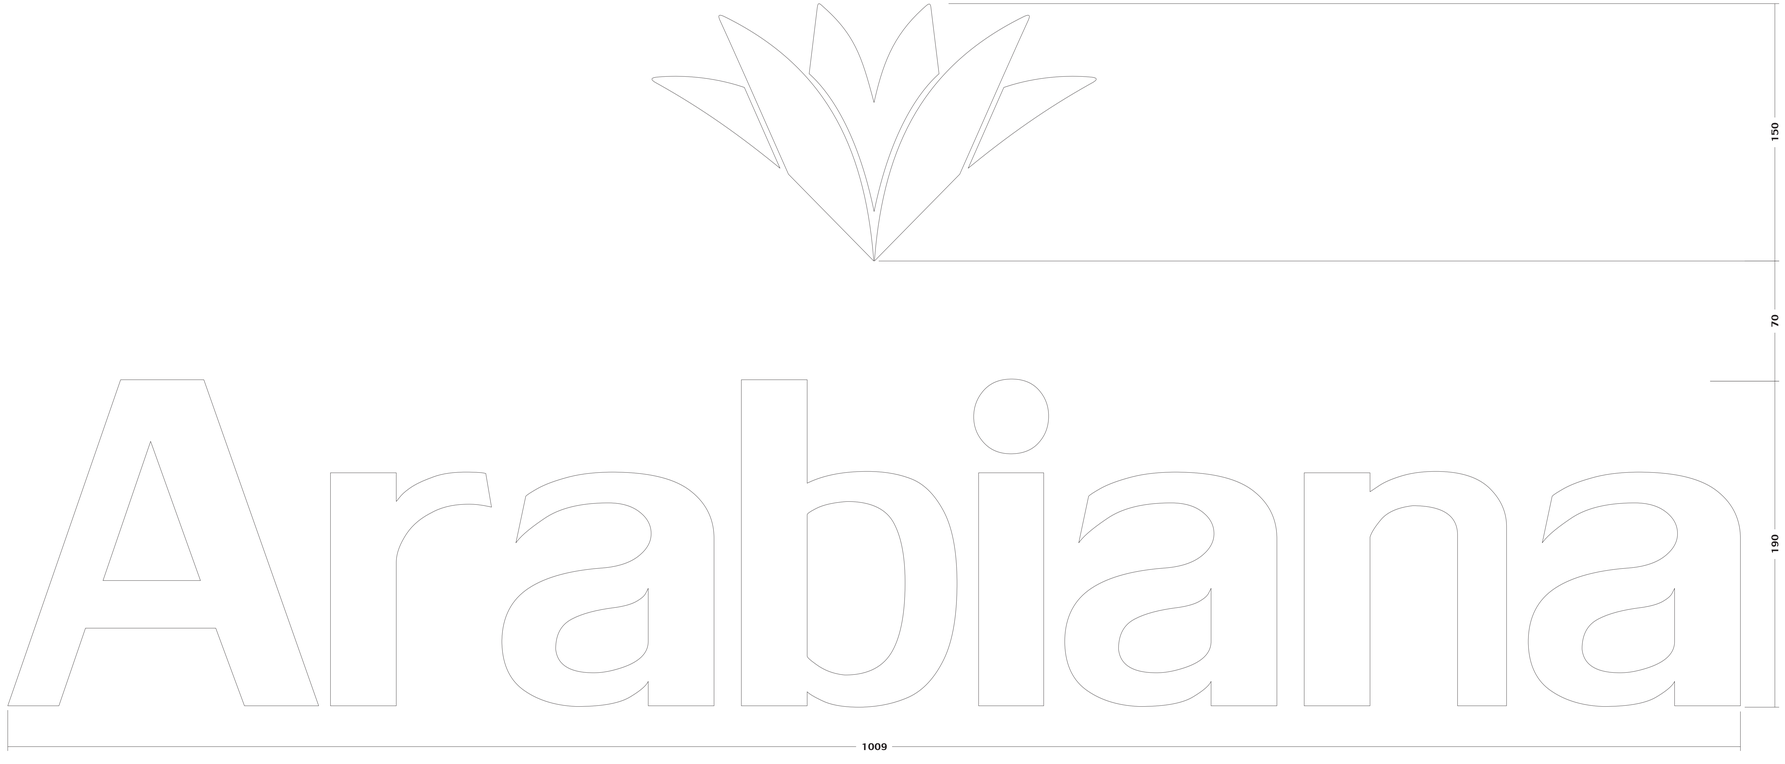


NOTES

Size Specifications

'Arabiana' title font is 'Lily UPC'
E height is 190 mm

Palava symbol height is 150 mm

Process Specifications

The letters and symbol will be of single frosted graphics, using 3M vinyl pasted on glass door from inner side.

Product No. (3M vinyl) is :
3M Scotchcal Special Effects Film
Dusted Crystal No. 7725-324 (acid etched look)
(or equivalent brand and film)

The top edge of the sign will be at a height of 1500 mm from ground level.

The graphics are horizontally center-aligned to the width of the left hand side door.

THIS DRAWING IS THE PROPERTY OF MIND'S EYE DESIGN PRIVATE LIMITED AND IS NOT TO BE COPIED OR USED IN ANY FORM WITHOUT PERMISSION.

NOTES:
ALL DIMENSIONS IN MM
DO NOT SCALE
All dimensions shall be checked & correlated to the actual site by the contractors/executors/suppliers & any discrepancy and/or ambiguity shall be brought to the notice of this office immediately before commencement of work.

REVISIONS

REMARKS	#	DATE

DISTRIBUTION OF PRINTS

DISTRIBUTION	ISSUED	DATE

CONSULTANTS/ASSOCIATES

PROJECT


LODHA CASA RIO,
DOMBIVALI (EAST)

TITLE

SECTOR 3 SERIES
(ARTWORK)

DWG.#	SCALE 1:1
SR.#	
DEALT	Dt.:
APPD.	Dt.:
CHKD.	Dt.:
CLIENT	Dt.:

MIND'S EYE DESIGN PRIVATE LIMITED
14/1, Charanikrupa Society,
Shivranjani Crossroad,
Satellite, Ahmedabad - 380015
Tel: +91 79 26764135,36
Fax: +91 79 26766914
Email: mindseyedesignplc@gmail.com
Web: www.mindseyedesign.org

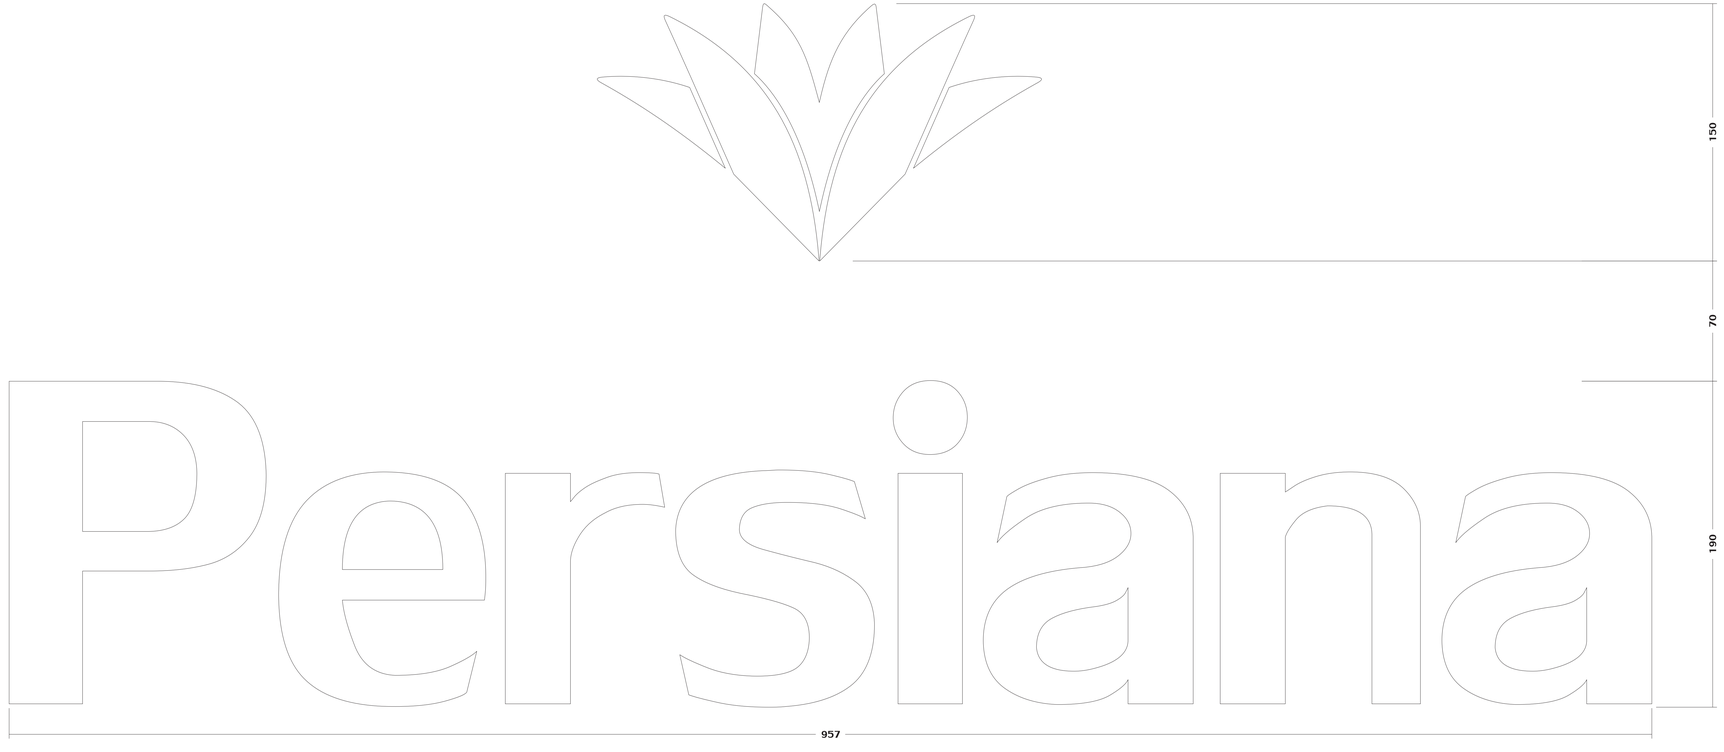

NOTES

Size Specifications

'Persiana' title font is 'Lily UPC'
E height is 190 mm

Palava symbol height is 150 mm

Process Specifications

The letters and symbol will be of single frosted graphics, using 3M vinyl pasted on glass door from inner side.

Product No. (3M vinyl) is :
3M Scotchcal Special Effects Film
Dusted Crystal No. 7725-324 (acid etched look)
(or equivalent brand and film)

The top edge of the sign will be at a height of 1500 mm from ground level.

The graphics are horizontally center-aligned to the width of the left hand side door.

THIS DRAWING IS THE PROPERTY OF MIND'S EYE DESIGN PRIVATE LIMITED AND IS NOT TO BE COPIED OR USED IN ANY FORM WITHOUT PERMISSION.

NOTES:
ALL DIMENSIONS IN MM
DO NOT SCALE
All dimensions shall be checked & correlated to the actual site by the contractors/executors/suppliers & any discrepancy and/or ambiguity shall be brought to the notice of this office immediately before commencement of work.

REVISIONS

REMARKS	#	DATE

DISTRIBUTION OF PRINTS

DISTRIBUTION	ISSUED	DATE

CONSULTANTS/ASSOCIATES

PROJECT


LODHA CASA RIO,
DOMBIVALI (EAST)

TITLE

SECTOR 3 SERIES
(ARTWORK)

DWG.#	SCALE 1:1
SR.#	
DEALT	Dt.:
APPD.	Dt.:
CHKD.	Dt.:
CLIENT	Dt.:

MIND'S EYE DESIGN PRIVATE LIMITED
14/1, Charanikrupa Society,
Shivranjani Crossroad,
Satellite, Ahmedabad - 380015
Tel: +91 79 26764135,36
Fax: +91 79 26766914
Email: mindseyedesignplc@gmail.com
Web: www.mindseyedesign.org

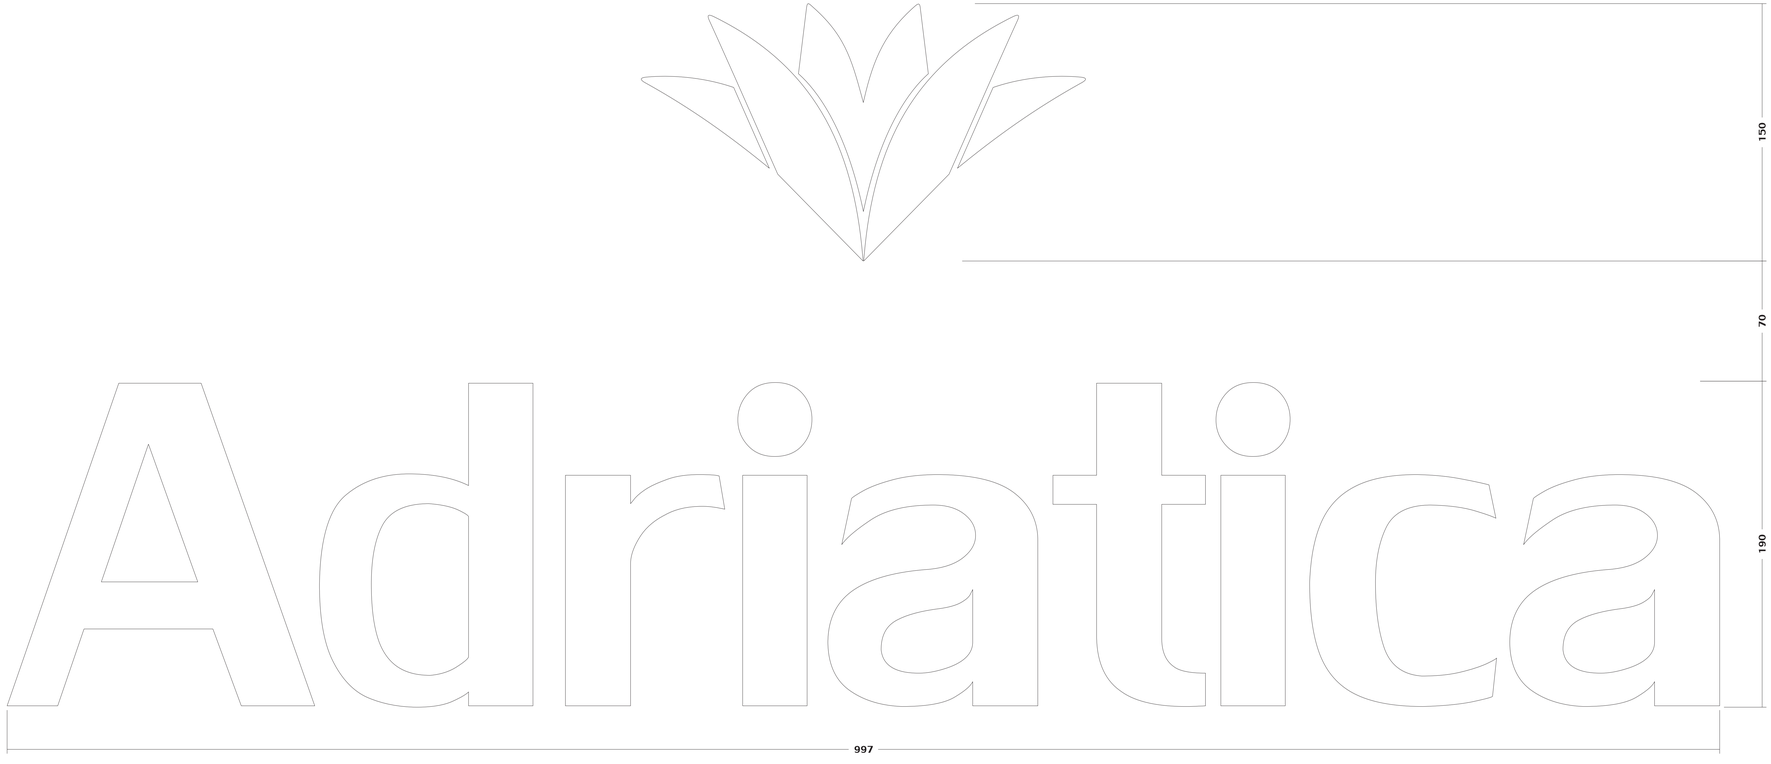

NOTES

Size Specifications

'Adriatica' title font is 'Lily UPC'
E height is 190 mm

Palava symbol height is 150 mm

Process Specifications

The letters and symbol will be of single frosted graphics, using 3M vinyl pasted on glass door from inner side.

Product No. (3M vinyl) is :
3M Scotchcal Special Effects Film
Dusted Crystal No. 7725-324 (acid etched look)
(or equivalent brand and film)

The top edge of the sign will be at a height of 1500 mm from ground level.

The graphics are horizontally center-aligned to the width of the left hand side door.

THIS DRAWING IS THE PROPERTY OF MIND'S EYE DESIGN PRIVATE LIMITED AND IS NOT TO BE COPIED OR USED IN ANY FORM WITHOUT PERMISSION.

NOTES:
ALL DIMENSIONS IN MM
DO NOT SCALE
All dimensions shall be checked & correlated to the actual site by the contractors/executors/suppliers & any discrepancy and/or ambiguity shall be brought to the notice of this office immediately before commencement of work.

REVISIONS

REMARKS	#	DATE

DISTRIBUTION OF PRINTS

DISTRIBUTION	ISSUED	DATE

CONSULTANTS/ASSOCIATES

PROJECT

LODHA CASA RIO,
DOMBIVALI (EAST)

TITLE

SECTOR 3 SERIES
(ARTWORK)

DWG.#	SCALE 1:1
SR.#	
DEALT	Dt.:
APPD.	Dt.:
CHKD.	Dt.:
CLIENT	Dt.:

MIND'S EYE DESIGN PRIVATE LIMITED
14/1, Charanikrupa Society,
Shivranjani Crossroad,
Satellite, Ahmedabad - 380015
Tel: +91 79 26764135,36
Fax: +91 79 26766914
Email: mindseyedesignplc@gmail.com
Web: www.mindseyedesign.org



NOTES

Size Specifications

'Oceania' title font is 'Lily UPC'
E height is 190 mm

Palava symbol height is 150 mm

Process Specifications

The letters and symbol will be of single frosted graphics, using 3M vinyl pasted on glass door from inner side.

Product No. (3M vinyl) is :
3M Scotchcal Special Effects Film
Dusted Crystal No. 7725-324 (acid etched look)
(or equivalent brand and film)

The top edge of the sign will be at a height of 1500 mm from ground level.

The graphics are horizontally center-aligned to the width of the left hand side door.

THIS DRAWING IS THE PROPERTY OF MIND'S EYE DESIGN PRIVATE LIMITED AND IS NOT TO BE COPIED OR USED IN ANY FORM WITHOUT PERMISSION.

NOTES:
ALL DIMENSIONS IN MM
DO NOT SCALE
All dimensions shall be checked & correlated to the actual site by the contractors/executors/suppliers & any discrepancy and/or ambiguity shall be brought to the notice of this office immediately before commencement of work.

REVISIONS

REMARKS	#	DATE

DISTRIBUTION OF PRINTS

DISTRIBUTION	ISSUED	DATE

CONSULTANTS/ASSOCIATES

PROJECT

LODHA CASA RIO,
DOMBIVALI (EAST)

TITLE

SECTOR 3 SERIES
(ARTWORK)

DWG.#	SCALE 1:1
SR.#	
DEALT	Dt.:
APPD.	Dt.:
CHKD.	Dt.:
CLIENT	Dt.:

MIND'S EYE DESIGN PRIVATE LIMITED
14/1, Charanikrupa Society,
Shivranjani Crossroad,
Satellite, Ahmedabad - 380015
Tel: +91 79 26764135,136
Fax: +91 79 26766914
Email: mindseyedesignplc@gmail.com
Web: www.mindseyedesign.org



NOTES

Size Specifications
'A' title font is 'Lily UPC'
E height is 410 mm

Process Specifications
The letters and symbol will be of single frosted graphics, using 3M vinyl pasted on glass door from inner side.

Product No. (3M vinyl) is :
3M Scotchcal Special Effects Film
Dusted Crystal No. 7725-324 (acid etched look)
(or equivalent brand and film)

The top edge of the sign will be at a height of 1500 mm from ground level.

The graphics are horizontally center-aligned to the width of the right hand side door.

THIS DRAWING IS THE PROPERTY OF MIND'S EYE DESIGN PRIVATE LIMITED AND IS NOT TO BE COPIED OR USED IN ANY FORM WITHOUT PERMISSION.

NOTES:
ALL DIMENSIONS IN MM
DO NOT SCALE
All dimensions shall be checked & correlated to the actual site by the contractors/executors/suppliers & any discrepancy and/or ambiguity shall be brought to the notice of this office immediately before commencement of work.

REVISIONS

REMARKS	#	DATE

DISTRIBUTION OF PRINTS

DISTRIBUTION	ISSUED	DATE


CONSULTANTS/ASSOCIATES

PROJECT
LODHA CASA RIO,
DOMBIVALI (EAST)

TITLE
SECTOR 3 SERIES
(ARTWORK)

DWG.#	SCALE 1:1
SR.#	
DEALT	Dt.:
APPD.	Dt.:
CHKD.	Dt.:
CLIENT	Dt.:

MIND'S EYE DESIGN PRIVATE LIMITED
14/1, Charanikrupa Society,
Shivranjani Crossroad,
Satellite, Ahmedabad - 380015
Tel: +91 79 26764135,36
Fax: +91 79 26766914
Email: mindseyedesignplc@gmail.com
Web: www.mindseyedesign.org

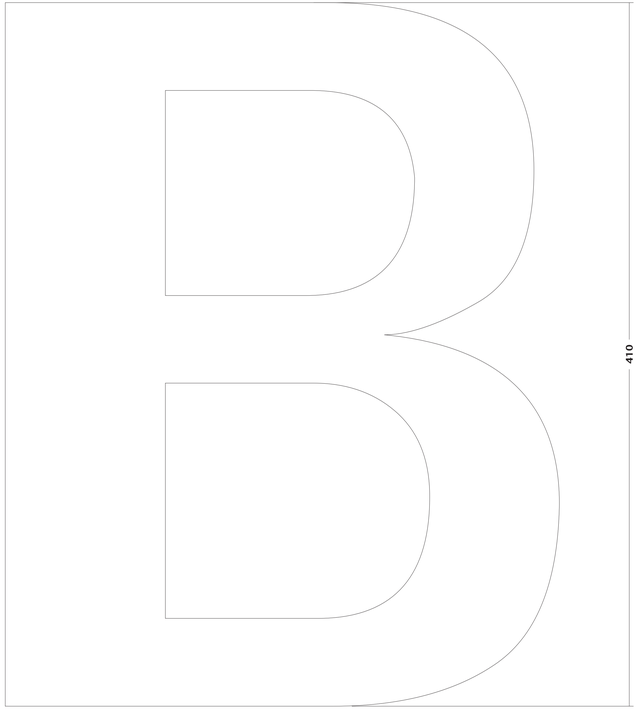

NOTES

Size Specifications
'B' title font is 'Lily UPC'
E height is 410 mm

Process Specifications
The letters and symbol will be of single frosted graphics, using 3M vinyl pasted on glass door from inner side.

Product No. (3M vinyl) is :
3M Scotchcal Special Effects Film
Dusted Crystal No. 7725-324 (acid etched look)
(or equivalent brand and film)

The top edge of the sign will be at a height of 1500 mm from ground level.

The graphics are horizontally center-aligned to the width of the right hand side door.

THIS DRAWING IS THE PROPERTY OF MIND'S EYE DESIGN PRIVATE LIMITED AND IS NOT TO BE COPIED OR USED IN ANY FORM WITHOUT PERMISSION.

NOTES:
ALL DIMENSIONS IN MM
DO NOT SCALE
All dimensions shall be checked & correlated to the actual site by the contractors/executors/suppliers & any discrepancy and/or ambiguity shall be brought to the notice of this office immediately before commencement of work.

REVISIONS

REMARKS	#	DATE

DISTRIBUTION OF PRINTS

DISTRIBUTION	ISSUED	DATE


CONSULTANTS/ASSOCIATES

PROJECT
LODHA CASA RIO,
DOMBIVALI (EAST)

TITLE
SECTOR 3 SERIES
(ARTWORK)

DWG.#	SCALE 1:1
SR.#	
DEALT	Dt.:
APPD.	Dt.:
CHKD.	Dt.:
CLIENT	Dt.:

MIND'S EYE DESIGN PRIVATE LIMITED
14/1, Charanikrupa Society,
Shivranjani Crossroad,
Satellite, Ahmedabad - 380015
Tel: +91 79 26764135,36
Fax: +91 79 26766914
Email: mindseyedesignplc@gmail.com
Web: www.mindseyedesign.org

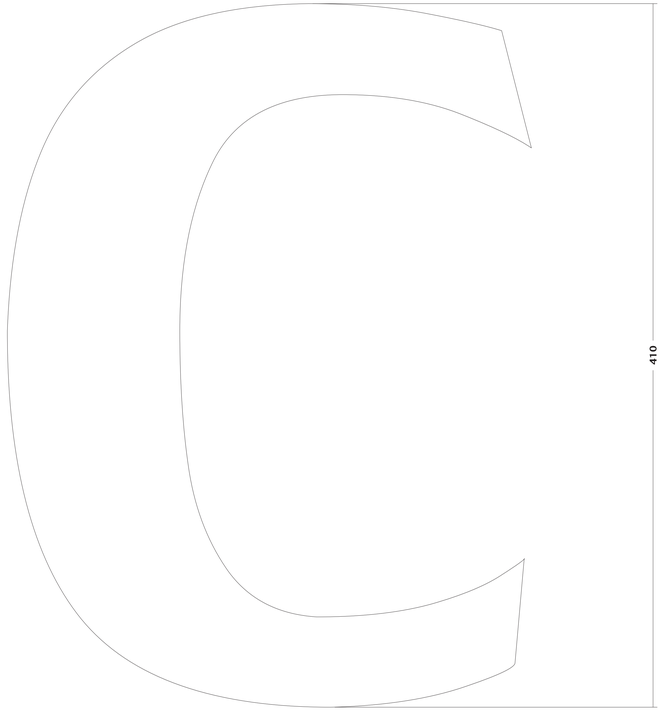

NOTES

Size Specifications
'C' title font is 'Lily UPC'
E height is 410 mm

Process Specifications
The letters and symbol will be of single frosted graphics, using 3M vinyl pasted on glass door from inner side.

Product No. (3M vinyl) is :
3M Scotchcal Special Effects Film
Dusted Crystal No. 7725-324 (acid etched look)
(or equivalent brand and film)

The top edge of the sign will be at a height of 1500 mm from ground level.

The graphics are horizontally center-aligned to the width of the right hand side door.

THIS DRAWING IS THE PROPERTY OF MIND'S EYE DESIGN PRIVATE LIMITED AND IS NOT TO BE COPIED OR USED IN ANY FORM WITHOUT PERMISSION.

NOTES:
ALL DIMENSIONS IN MM
DO NOT SCALE
All dimensions shall be checked & correlated to the actual site by the contractors/executors/suppliers & any discrepancy and/or ambiguity shall be brought to the notice of this office immediately before commencement of work.

REVISIONS

REMARKS	#	DATE

DISTRIBUTION OF PRINTS

DISTRIBUTION	ISSUED	DATE


CONSULTANTS/ASSOCIATES

PROJECT
LODHA CASA RIO,
DOMBIVALI (EAST)

TITLE
SECTOR 3 SERIES
(ARTWORK)

DWG.#	SCALE 1:1
SR.#	
DEALT	Dt.:
APPD.	Dt.:
CHKD.	Dt.:
CLIENT	Dt.:

MIND'S EYE DESIGN PRIVATE LIMITED
14/1, Charanikrupa Society,
Shivranjani Crossroad,
Satellite, Ahmedabad - 380015
Tel: +91 79 26764135,36
Fax: +91 79 26766914
Email: mindseyedesignplc@gmail.com
Web: www.mindseyedesign.org

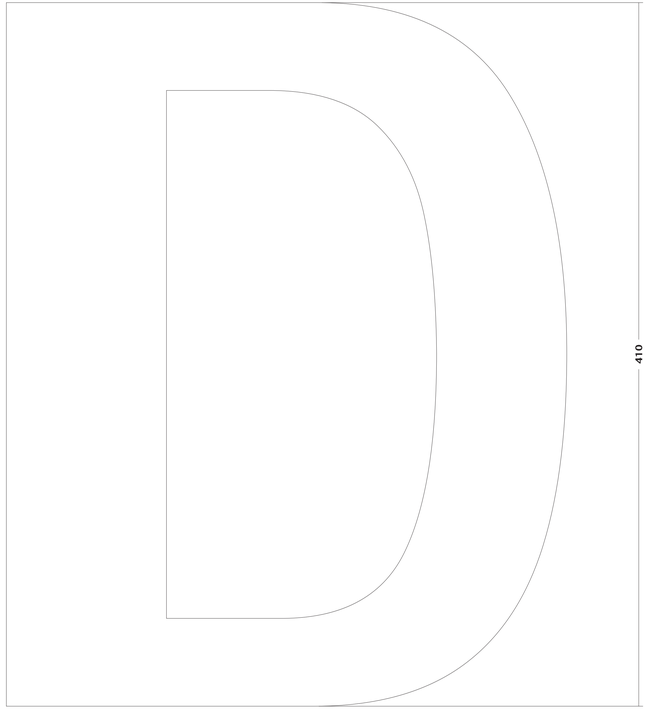

NOTES

Size Specifications
'D' title font is 'Lily UPC'
E height is 410 mm

Process Specifications
The letters and symbol will be of single frosted graphics, using 3M vinyl pasted on glass door from inner side.

Product No. (3M vinyl) is :
3M Scotchcal Special Effects Film
Dusted Crystal No. 7725-324 (acid etched look)
(or equivalent brand and film)

The top edge of the sign will be at a height of 1500 mm from ground level.

The graphics are horizontally center-aligned to the width of the right hand side door.

THIS DRAWING IS THE PROPERTY OF MIND'S EYE DESIGN PRIVATE LIMITED AND IS NOT TO BE COPIED OR USED IN ANY FORM WITHOUT PERMISSION.

NOTES:
ALL DIMENSIONS IN MM
DO NOT SCALE
All dimensions shall be checked & correlated to the actual site by the contractors/executors/suppliers & any discrepancy and/or ambiguity shall be brought to the notice of this office immediately before commencement of work.

REVISIONS

REMARKS	#	DATE

DISTRIBUTION OF PRINTS

DISTRIBUTION	ISSUED	DATE


CONSULTANTS/ASSOCIATES

PROJECT
LODHA CASA RIO,
DOMBIVALI (EAST)

TITLE
SECTOR 3 SERIES
(ARTWORK)

DWG.#	SCALE 1:1
SR.#	
DEALT	Dt.:
APPD.	Dt.:
CHKD.	Dt.:
CLIENT	Dt.:

MIND'S EYE DESIGN PRIVATE LIMITED
14/1, Charanikrupa Society,
Shivranjani Crossroad,
Satellite, Ahmedabad - 380015
Tel: +91 79 26764135,36
Fax: +91 79 26766914
Email: mindseyedesignplc@gmail.com
Web: www.mindseyedesign.org

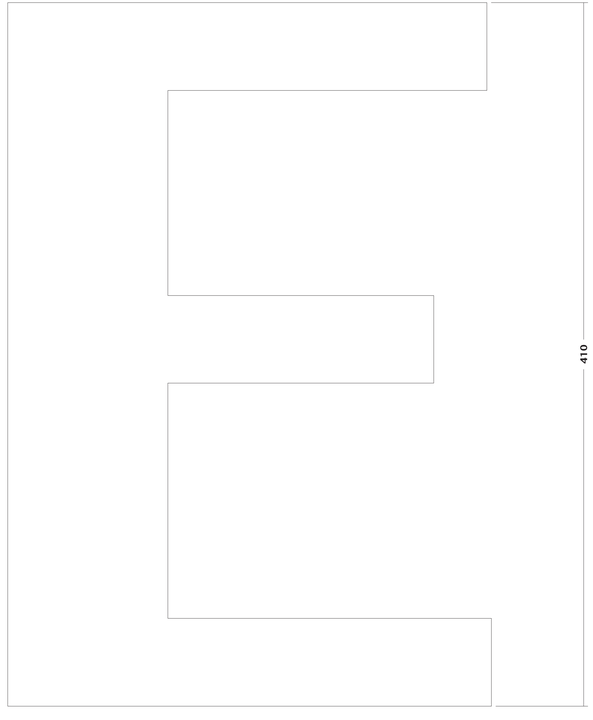

NOTES

Size Specifications
'E' title font is 'Lily UPC'
E height is 410 mm

Process Specifications
The letters and symbol will be of single frosted graphics, using 3M vinyl pasted on glass door from inner side.

Product No. (3M vinyl) is :
3M Scotchcal Special Effects Film
Dusted Crystal No. 7725-324 (acid etched look)
(or equivalent brand and film)

The top edge of the sign will be at a height of 1500 mm from ground level.

The graphics are horizontally center-aligned to the width of the right hand side door.

THIS DRAWING IS THE PROPERTY OF MIND'S EYE DESIGN PRIVATE LIMITED AND IS NOT TO BE COPIED OR USED IN ANY FORM WITHOUT PERMISSION.

NOTES:
ALL DIMENSIONS IN MM
DO NOT SCALE
All dimensions shall be checked & correlated to the actual site by the contractors/executors/suppliers & any discrepancy and/or ambiguity shall be brought to the notice of this office immediately before commencement of work.

REVISIONS

REMARKS	#	DATE

DISTRIBUTION OF PRINTS

DISTRIBUTION	ISSUED	DATE


CONSULTANTS/ASSOCIATES

PROJECT
LODHA CASA RIO,
DOMBIVALI (EAST)

TITLE
SECTOR 3 SERIES
(ARTWORK)

DWG.#	SCALE 1:1
SR.#	
DEALT	Dt.:
APPD.	Dt.:
CHKD.	Dt.:
CLIENT	Dt.:

MIND'S EYE DESIGN PRIVATE LIMITED
14/1, Charanikrupa Society,
Shivranjani Crossroad,
Satellite, Ahmedabad - 380015
Tel: +91 79 26764135,36
Fax: +91 79 26766914
Email: mindseyedesignplc@gmail.com
Web: www.mindseyedesign.org

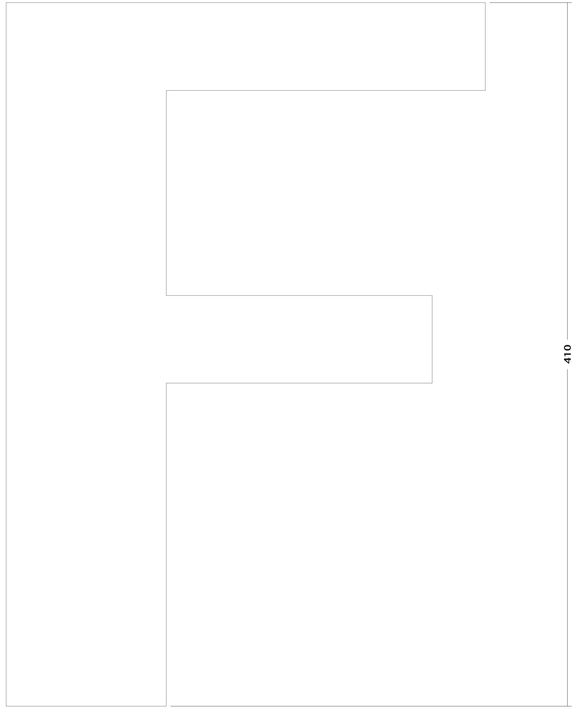

NOTES

Size Specifications
'F' title font is 'Lily UPC'
E height is 410 mm

Process Specifications
The letters and symbol will be of single frosted graphics, using 3M vinyl pasted on glass door from inner side.

Product No. (3M vinyl) is :
3M Scotchcal Special Effects Film
Dusted Crystal No. 7725-324 (acid etched look)
(or equivalent brand and film)

The top edge of the sign will be at a height of 1500 mm from ground level.

The graphics are horizontally center-aligned to the width of the right hand side door.

THIS DRAWING IS THE PROPERTY OF MIND'S EYE DESIGN PRIVATE LIMITED AND IS NOT TO BE COPIED OR USED IN ANY FORM WITHOUT PERMISSION.

NOTES:
ALL DIMENSIONS IN MM
DO NOT SCALE
All dimensions shall be checked & correlated to the actual site by the contractors/executors/suppliers & any discrepancy and/or ambiguity shall be brought to the notice of this office immediately before commencement of work.

REVISIONS

REMARKS	#	DATE

DISTRIBUTION OF PRINTS

DISTRIBUTION	ISSUED	DATE


CONSULTANTS/ASSOCIATES

PROJECT
LODHA CASA RIO,
DOMBIVALI (EAST)

TITLE
SECTOR 3 SERIES
(ARTWORK)

DWG.#	SCALE 1:1
SR.#	
DEALT	Dt.:
APPD.	Dt.:
CHKD.	Dt.:
CLIENT	Dt.:

MIND'S EYE DESIGN PRIVATE LIMITED
14/1, Charanikrupa Society,
Shivranjani Crossroad,
Satellite, Ahmedabad - 380015
Tel: +91 79 26764135,36
Fax: +91 79 26766914
Email: mindseyedesignplc@gmail.com
Web: www.mindseyedesign.org

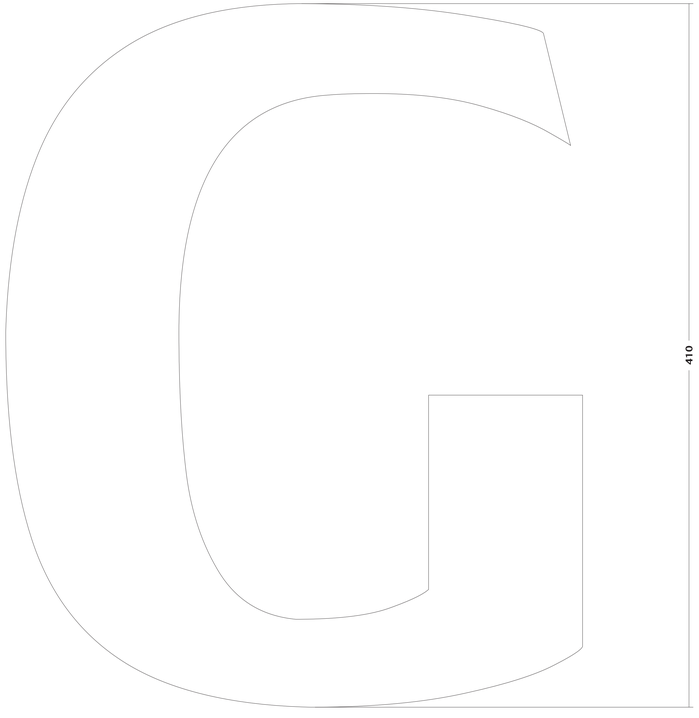

NOTES

Size Specifications
'G' title font is 'Lily UPC'
E height is 410 mm

Process Specifications
The letters and symbol will be of single frosted graphics, using 3M vinyl pasted on glass door from inner side.

Product No. (3M vinyl) is :
3M Scotchcal Special Effects Film
Dusted Crystal No. 7725-324 (acid etched look)
(or equivalent brand and film)

The top edge of the sign will be at a height of 1500 mm from ground level.

The graphics are horizontally center-aligned to the width of the right hand side door.

THIS DRAWING IS THE PROPERTY OF MIND'S EYE DESIGN PRIVATE LIMITED AND IS NOT TO BE COPIED OR USED IN ANY FORM WITHOUT PERMISSION.

NOTES:
ALL DIMENSIONS IN MM
DO NOT SCALE
All dimensions shall be checked & correlated to the actual site by the contractors/executors/suppliers & any discrepancy and/or ambiguity shall be brought to the notice of this office immediately before commencement of work.

REVISIONS

REMARKS	#	DATE

DISTRIBUTION OF PRINTS

DISTRIBUTION	ISSUED	DATE


CONSULTANTS/ASSOCIATES

PROJECT
LODHA CASA RIO,
DOMBIVALI (EAST)

TITLE
SECTOR 3 SERIES
(ARTWORK)

DWG.#	SCALE 1:1
SR.#	
DEALT	Dt.:
APPD.	Dt.:
CHKD.	Dt.:
CLIENT	Dt.:

MIND'S EYE DESIGN PRIVATE LIMITED
14/1, Charanikrupa Society,
Shivranjani Crossroad,
Satellite, Ahmedabad - 380015
Tel: +91 79 26764135,36
Fax: +91 79 26766914
Email: mindseyedesignplc@gmail.com
Web: www.mindseyedesign.org

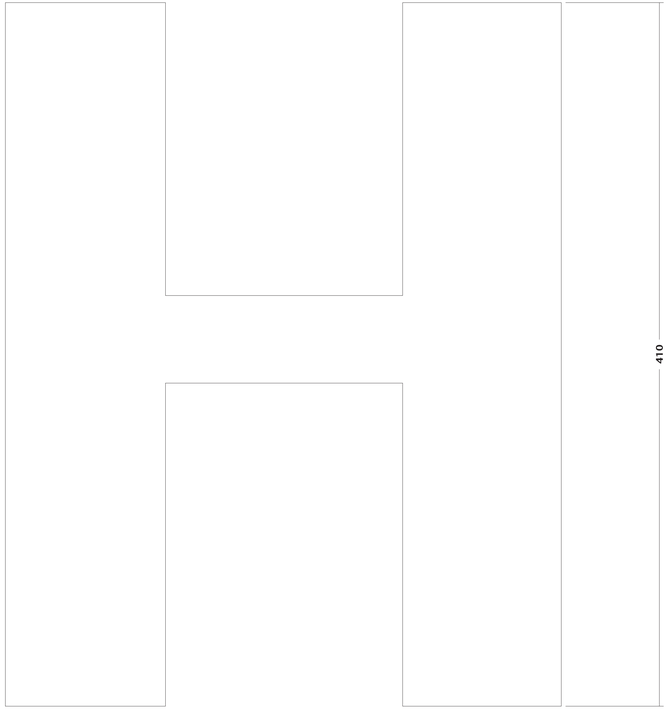

NOTES

Size Specifications
'H' title font is 'Lily UPC'
E height is 410 mm

Process Specifications
The letters and symbol will be of single frosted graphics, using 3M vinyl pasted on glass door from inner side.

Product No. (3M vinyl) is :
3M Scotchcal Special Effects Film
Dusted Crystal No. 7725-324 (acid etched look)
(or equivalent brand and film)

The top edge of the sign will be at a height of 1500 mm from ground level.

The graphics are horizontally center-aligned to the width of the right hand side door.

THIS DRAWING IS THE PROPERTY OF MIND'S EYE DESIGN PRIVATE LIMITED AND IS NOT TO BE COPIED OR USED IN ANY FORM WITHOUT PERMISSION.

NOTES:
ALL DIMENSIONS IN MM
DO NOT SCALE
All dimensions shall be checked & correlated to the actual site by the contractors/executors/suppliers & any discrepancy and/or ambiguity shall be brought to the notice of this office immediately before commencement of work.

REVISIONS

REMARKS	#	DATE

DISTRIBUTION OF PRINTS

DISTRIBUTION	ISSUED	DATE

CONSULTANTS/ASSOCIATES

PROJECT
LODHA CASA RIO,
DOMBIVALI (EAST)

TITLE
SECTOR 3 SERIES
(ARTWORK)

DWG.#	SCALE 1:1
SR.#	
DEALT	Dt.:
APPD.	Dt.:
CHKD.	Dt.:
CLIENT	Dt.:

MIND'S EYE DESIGN PRIVATE LIMITED
14/1, Charanikrupa Society,
Shivranjani Crossroad,
Satellite, Ahmedabad - 380015
Tel: +91 79 26764135,36
Fax: +91 79 26766914
Email: mindseyedesignplc@gmail.com
Web: www.mindseyedesign.org