
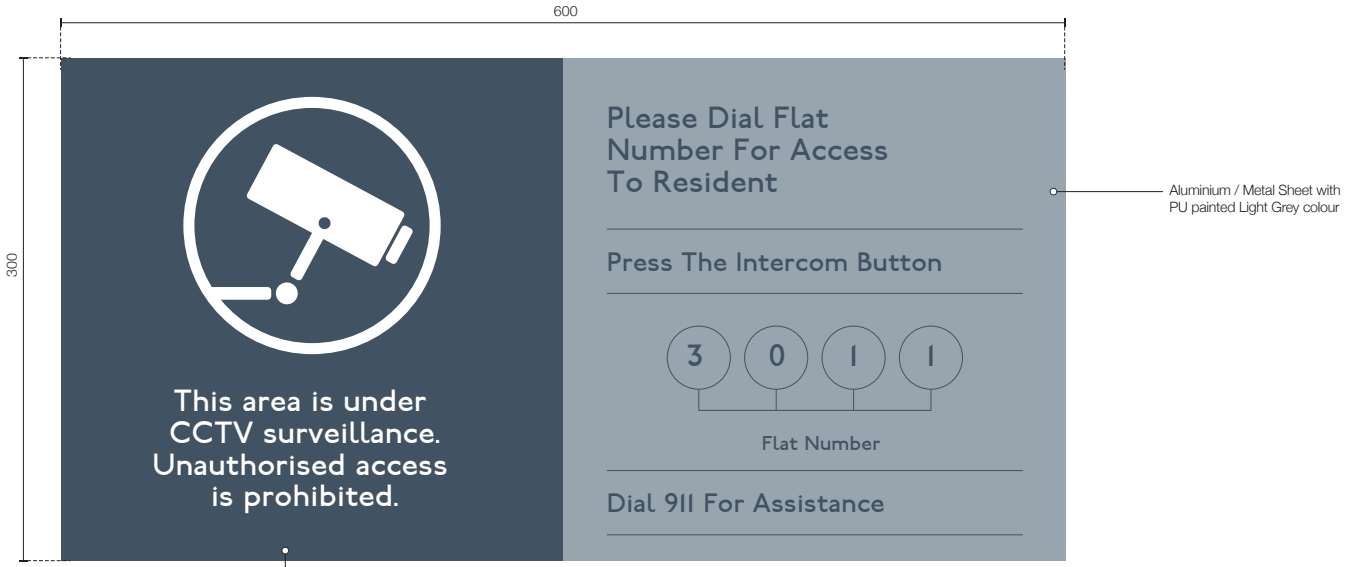


1 Front View
Scale1:3 (A3)

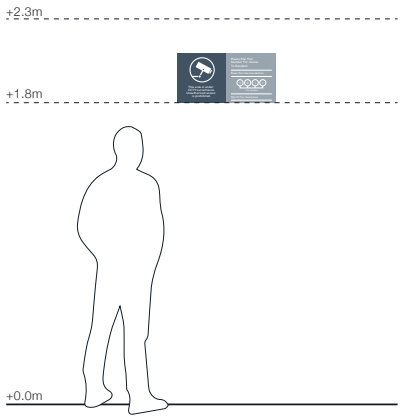

3 Elevation
Scale1:30 (A3)

HBA graphics
46 Kim Yam Road
The Herencia #01/10
Singapore 239351
T +65.337.2511
F +65.337.2460
W www.hba.com

Client:
Lodha Group

Project Number:
51963.40

Project Title:
Palava city sector 3

2 – Design Intent

Drawing is for design intent only.

Actual dimensions to be confirmed by contractor based on site conditions. Prior to fabrication, shop drawings must be prepared by contractor and signed off by consultant and owner for each signtype and typical location, indicating all construction and interfacing details.

All structural details should be verified and approved by a locally licensed engineer.

All sign content is indicative only and to be confirmed via full size paper or banner mock-up on site for review and approval of consultant and owner at no additional cost.

Material and finish samples are to be provided by contractor and approved by consultant and owner for all materials to be used, based on design intent by consultant.

Sign fixings are to be concealed and to match sign finish.

This drawing is the property of HBA and is not to be reproduced.

Phase 2 – Development

Date	Rev	Remark
2016.10.25	0	Design Development
2016.11.14	1	Design Development
2017.02.03	2	Design Development

Drawing Number :
2.03

Drawing Title :
CCTV and Touch Pad Sign

Drawn by:	HBABKK
Drawn:	2017.02.03
Page:	1 of 1

Approved by:

Date: