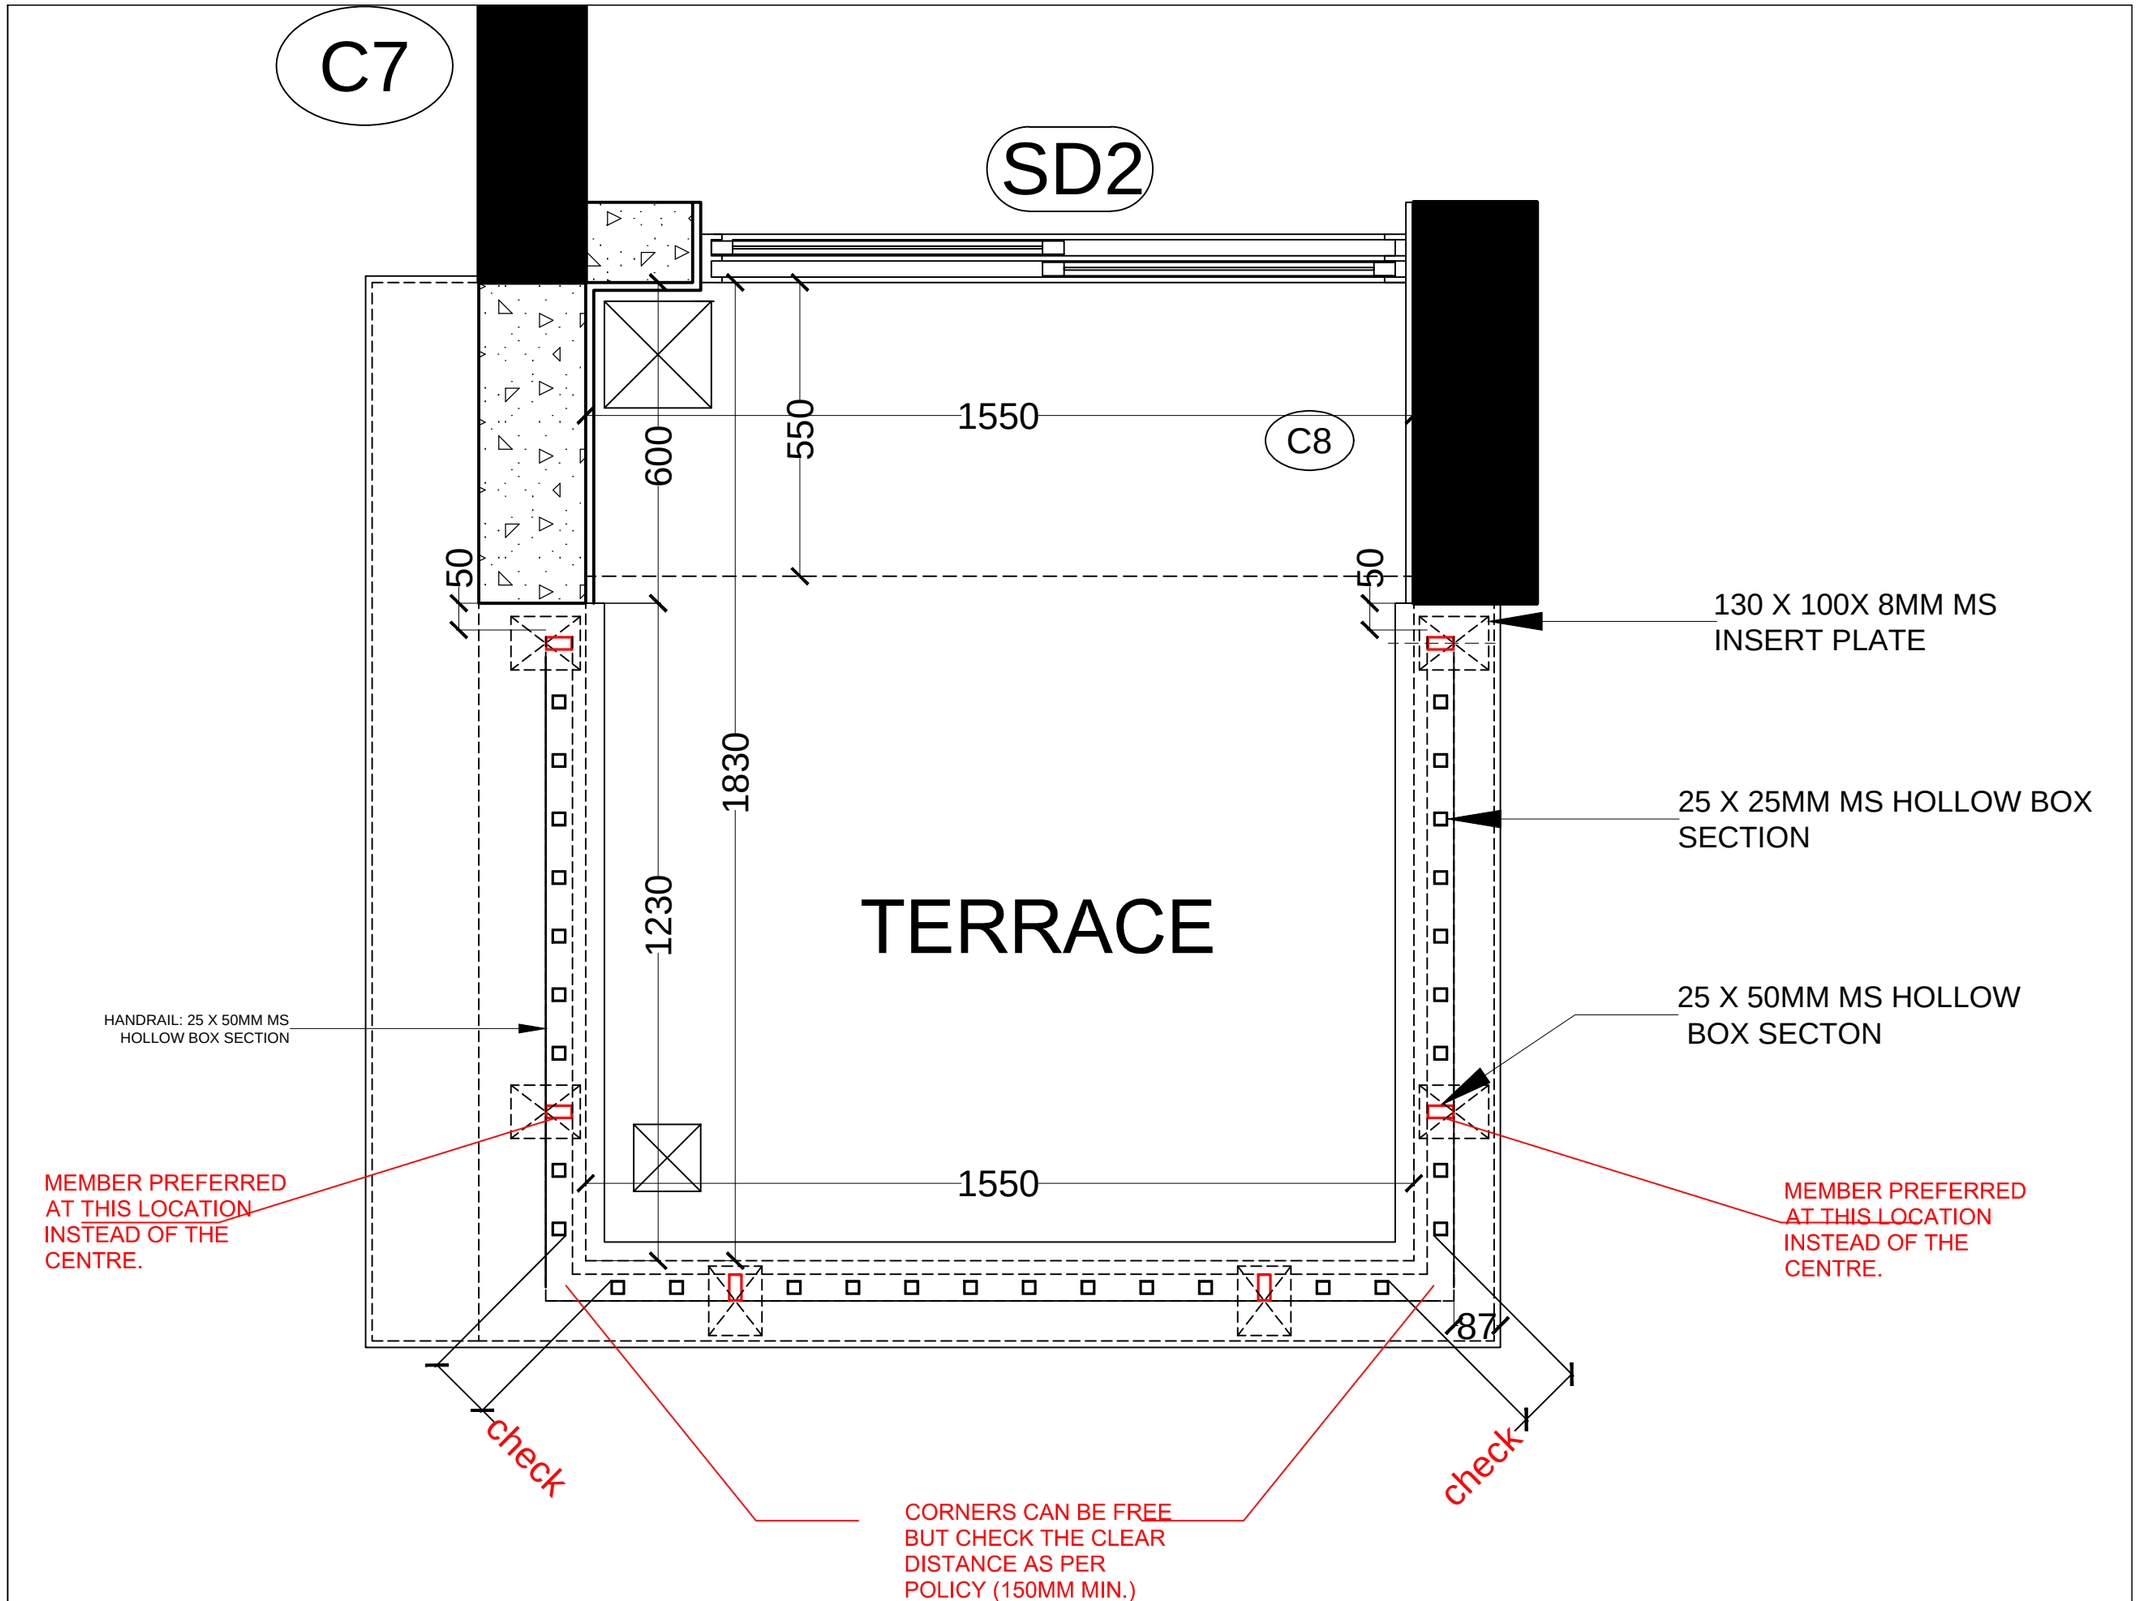


A1 TYPE CORNER TERRACE RAILING (NC)