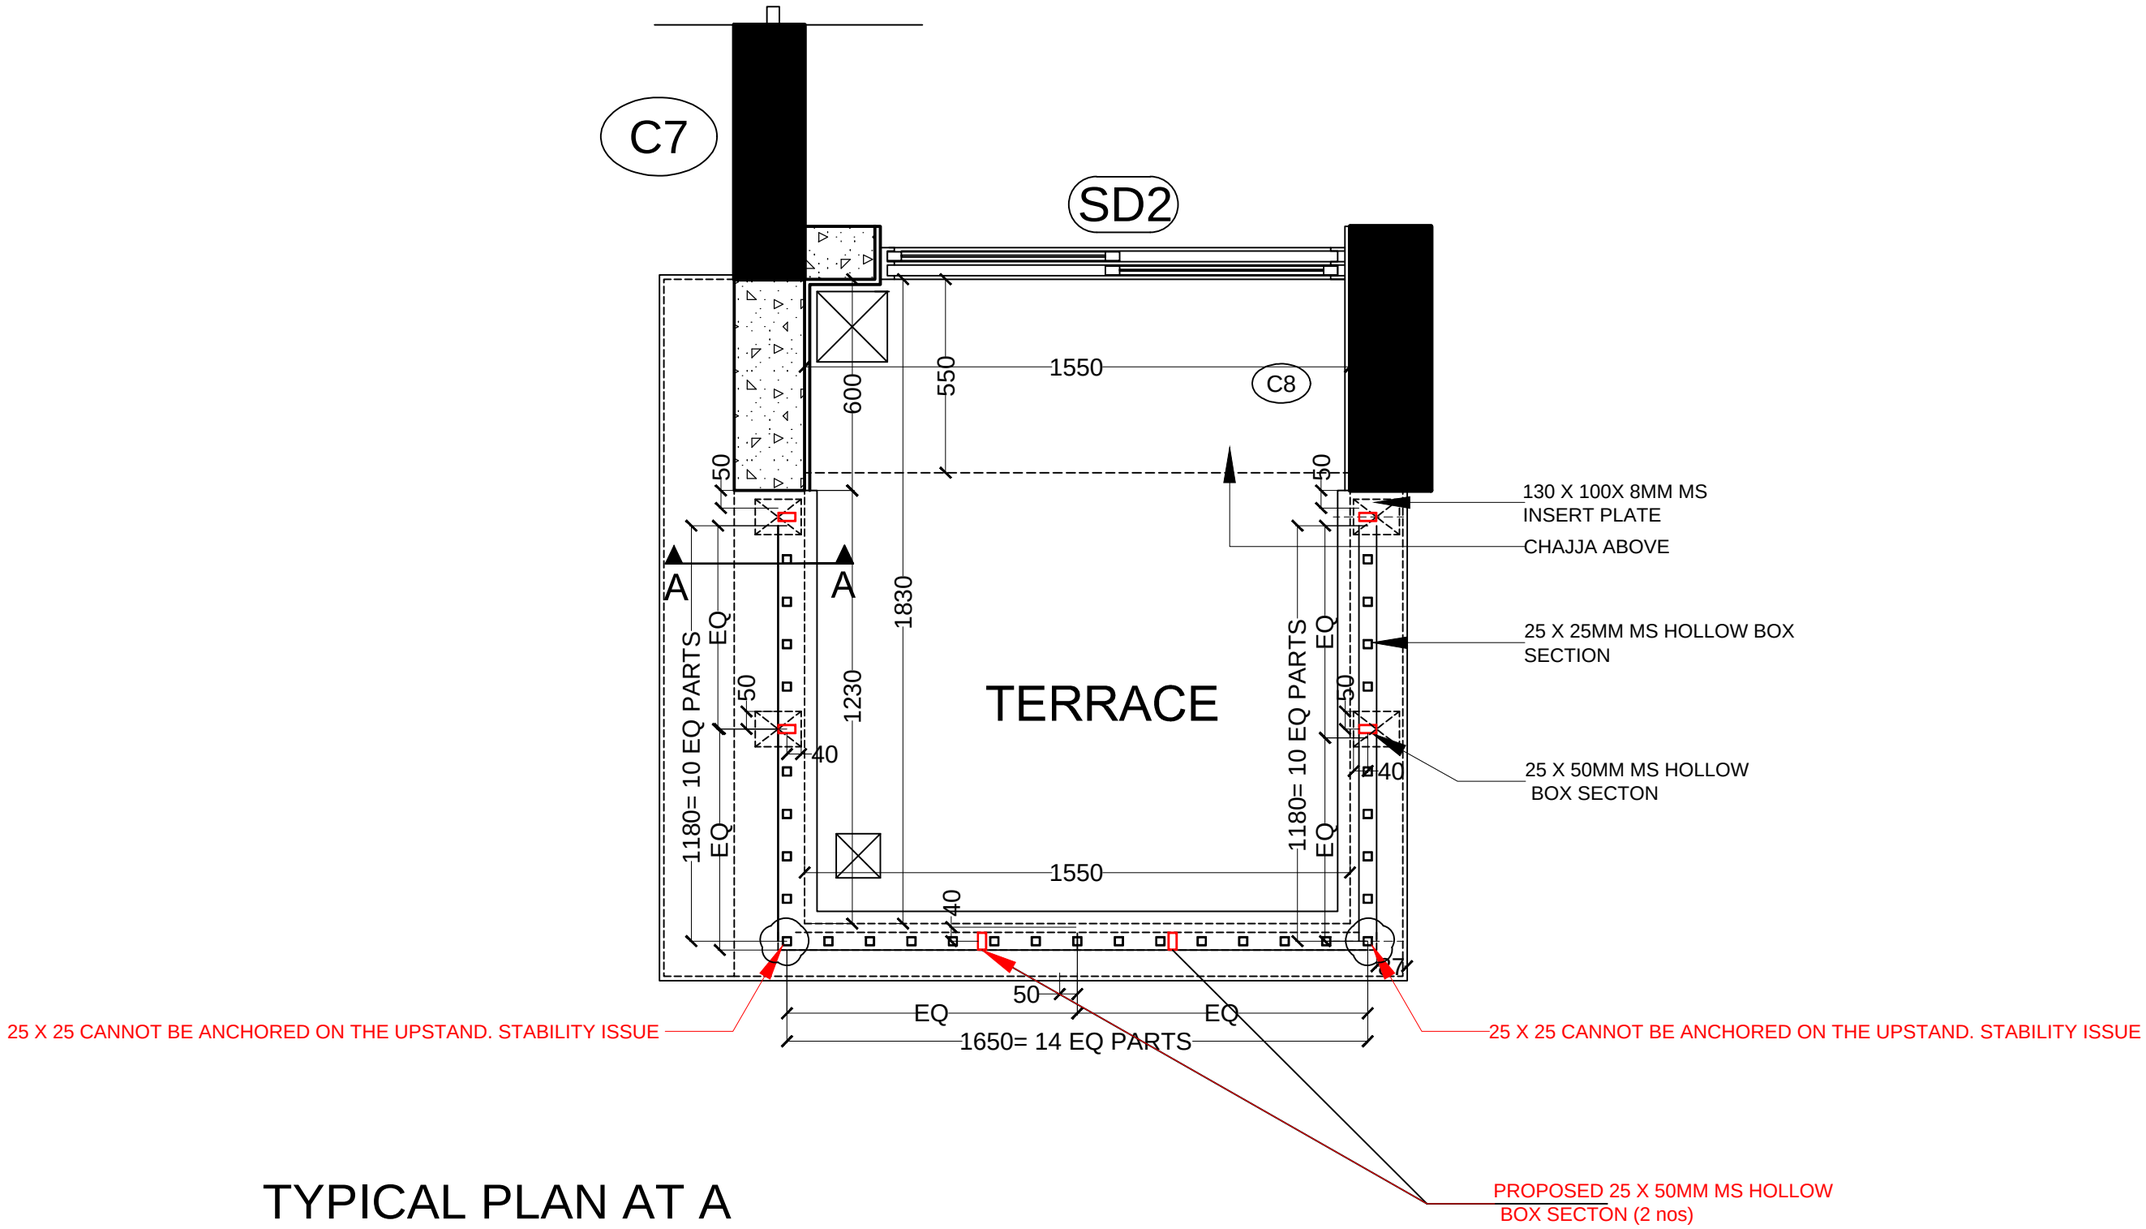


TYPICAL PLAN AT A
SCALE 1:25