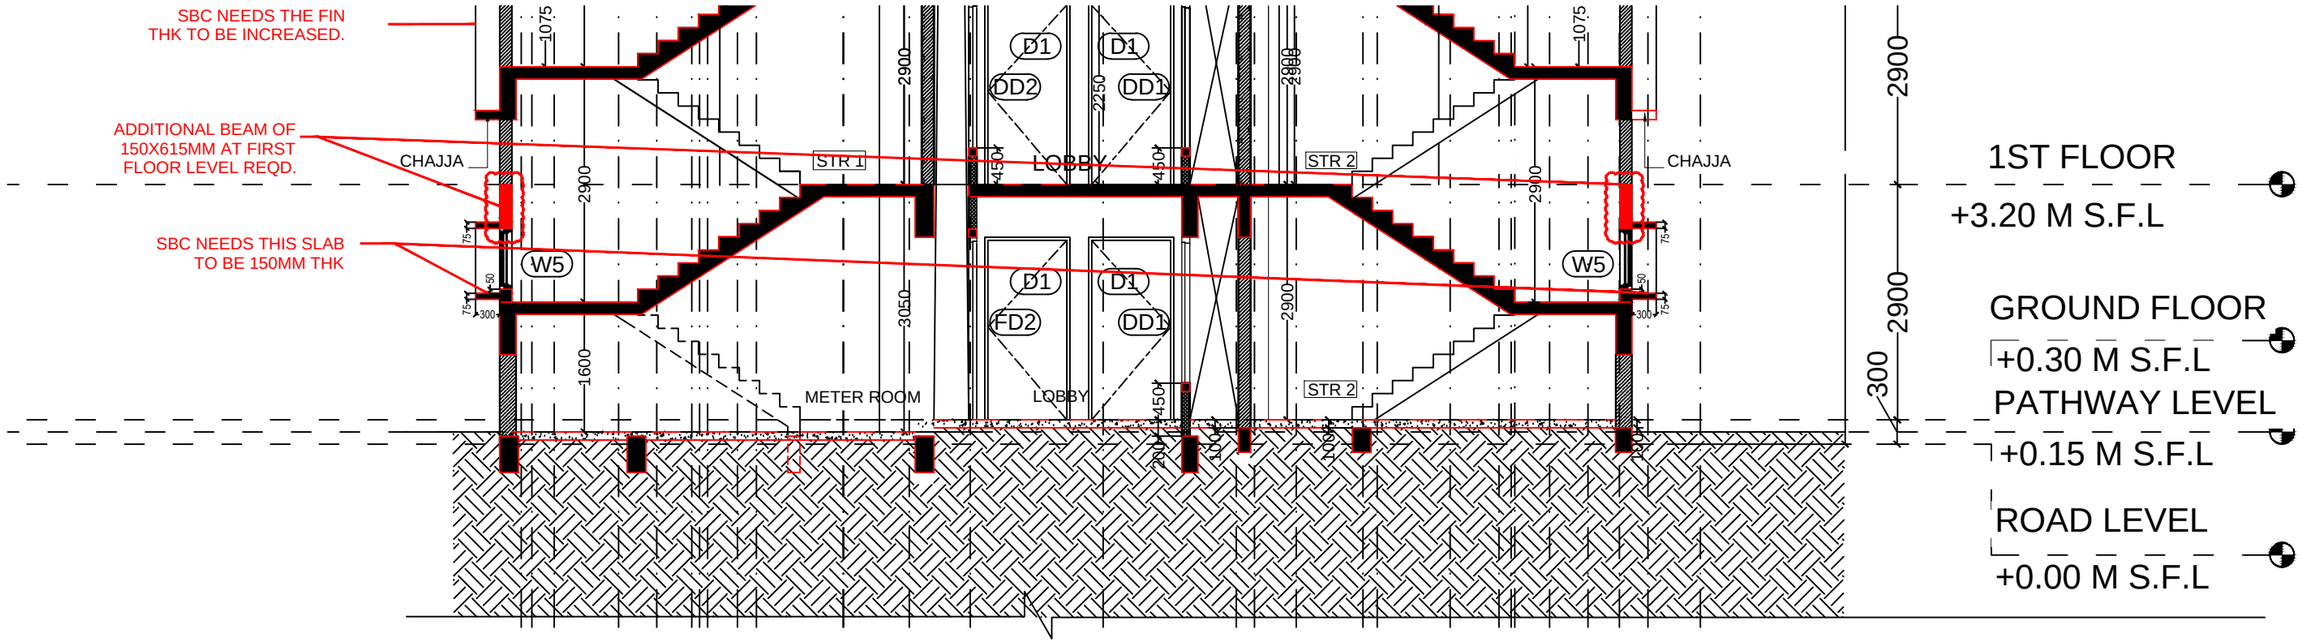

SBC NEEDS THE FIN THK TO BE INCREASED.
ADDITIONAL BEAM OF 150X615MM AT FIRST FLOOR LEVEL REQD.
SBC NEEDS THIS SLAB TO BE 150MM THK
CHAJJA
CHAJJA
STR 1
STR 2
STR 2
LOBBY
LOBBY
METER ROOM
D1
D1
DD2
DD1
D1
D1
FD2
DD1
W5
W5
1075
1075
2900
2900
2900
2900
2900
2900
2250
3050
1600
450
450
450
300
1ST FLOOR
+3.20 M S.F.L
GROUND FLOOR
+0.30 M S.F.L
PATHWAY LEVEL
+0.15 M S.F.L
ROAD LEVEL
+0.00 M S.F.L

SECTION D-D