
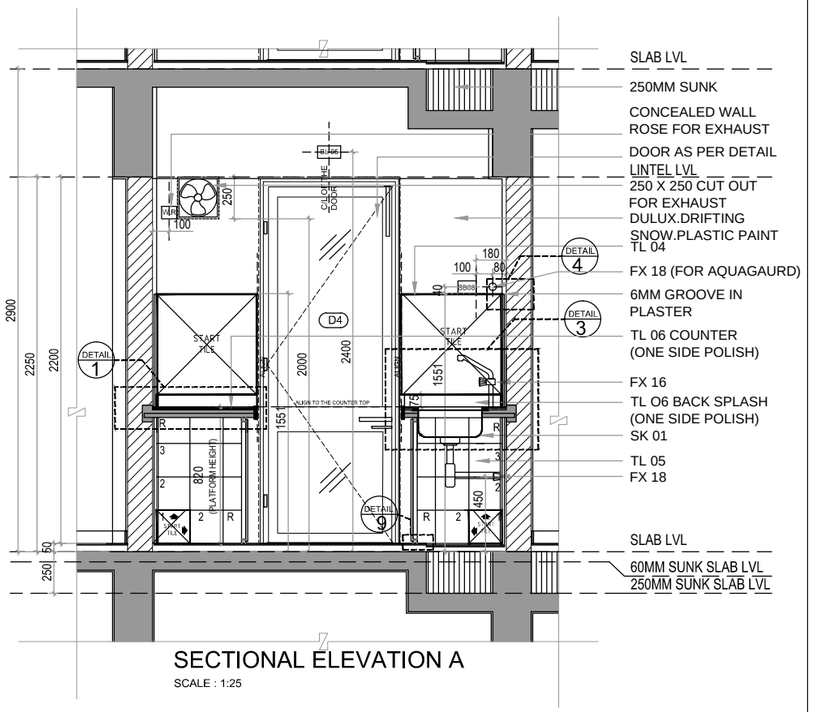



SECTIONAL ELEVATION A

SCALE : 1:25

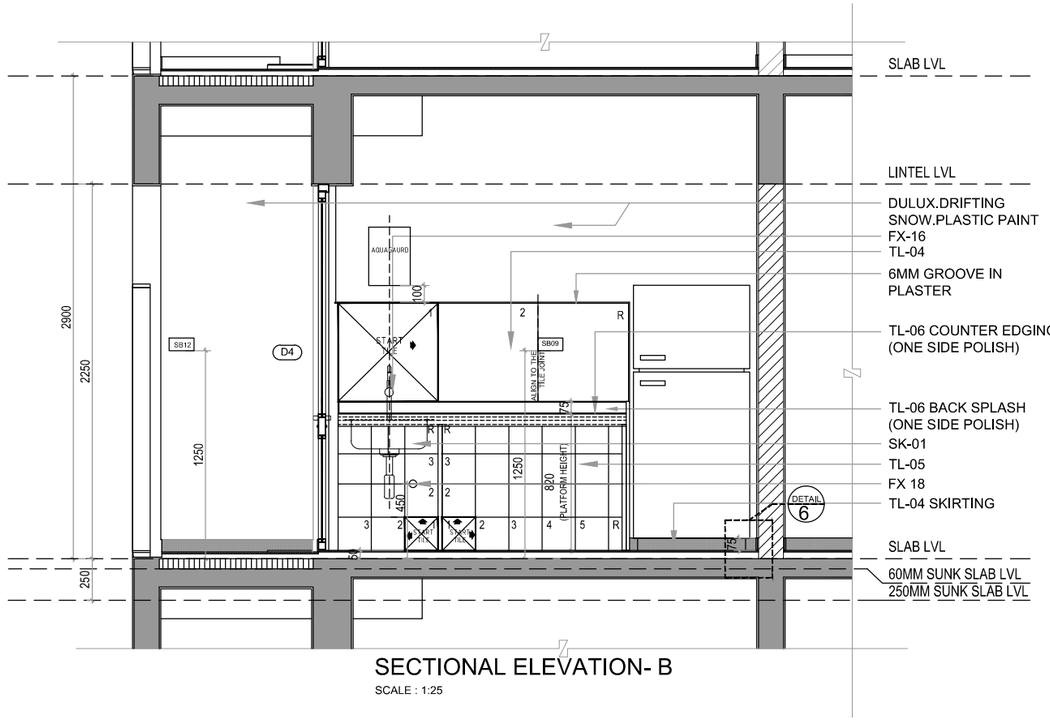


SECTIONAL ELEVATION- B

SCALE : 1:25

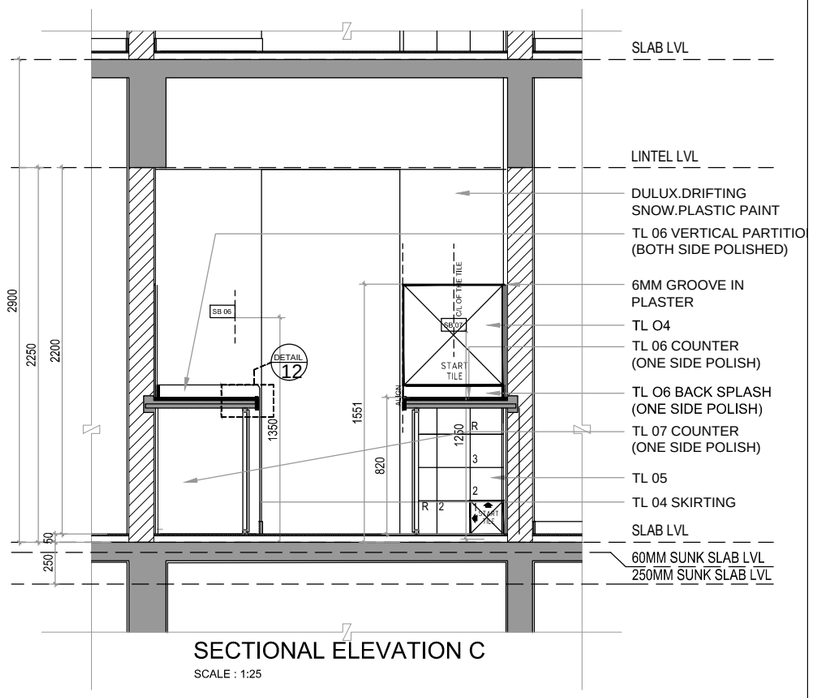

SECTIONAL ELEVATION C

SCALE : 1:25

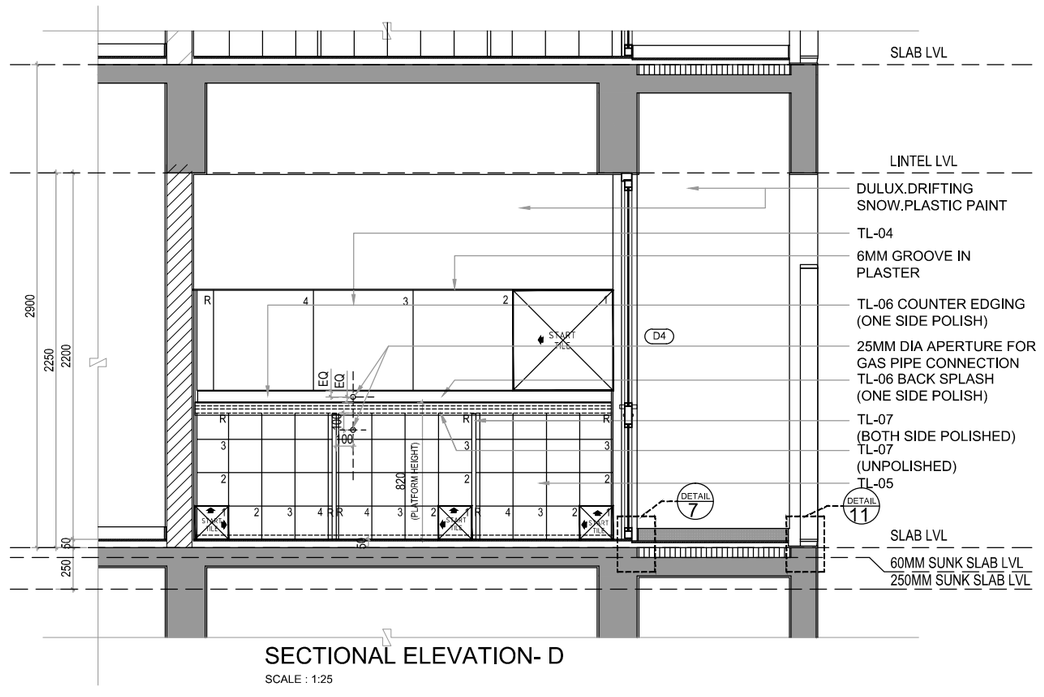


SECTIONAL ELEVATION- D

SCALE : 1:25

GENERAL NOTES

1 : All dimensions are in millimeters and levels in meters unless specified otherwise.
2 : Do not scale the drawing; follow written dimensions.
3 : All dimensions are unfinished dimensions unless specified otherwise.
4 : Any discrepancies should be brought to the notice of the Architect prior to execution of job / procuring materials at site.
5 : This drawing is the property of Kapadia Associates and should not be reproduced, copied, handed over to a third party or used for any purpose other than for which it has been issued.
6 : This drawing is to be read in conjunction with all relevant structural & services drawings.

KEY PLAN

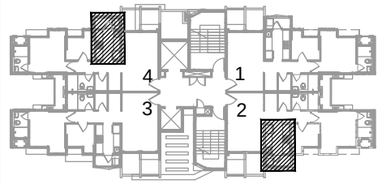

REVISION INDEX

REV.NO.	DATE	DESCRIPTION
R0	17-06-15	

FOR CONVENTIONAL TYPOLOGY:
REFER DWG NO.
916 _AR/C/A2/KITCHEN-UTILITY DETAIL

CONSULTANTS

TCE-TATA CONSULTING ENGINEERS LTD.
Infra Structure Consultants
Tel : 91 22 61148181
email : www.tce.co.in

Struct Bombay Consultants,
21,Shubhada ,shopping wing,1st floor , opp.Traffic police headquarters, Sir Pochkanwala road,Worli,Mumbai 30
email : milind@sbcmumbai.com

WSP
Services
Tel : 91 120480 8400
email : www.wspgroup.com

PBB
Planner / Landscape Architect
Tel : 079 6923054
email : landscapeindia@usg.net

STAMP & SIGN	NORTH

PROJECT TITLE	PROJ.NO
LODHA PALAVA S-FORM	**L6513**
DRAWING TITLE	DWG.NO
AR/ A2/ TYPICAL FLOOR/ KITCHEN LAYOUT	**912.2 A**
DRAWING STAGE	REV.NO
VFC	**R-0**

DRAWN	CHECKED	SCALE	DATE
KP	SN	AS MENTIONED	17-06-2015

KAPADIA ASSOCIATES
architecture • urban design

112-114
Peninsula Centre,Dr. S.S. Rao Road,
Off Ambedkar Road,Parel East,
Mumbai 400012

Tel : 91-22-6660 2838 / 39
Fax : 91-22-6660 2844
E-mail : kapl@kapl.in
Website: www.kapl.in