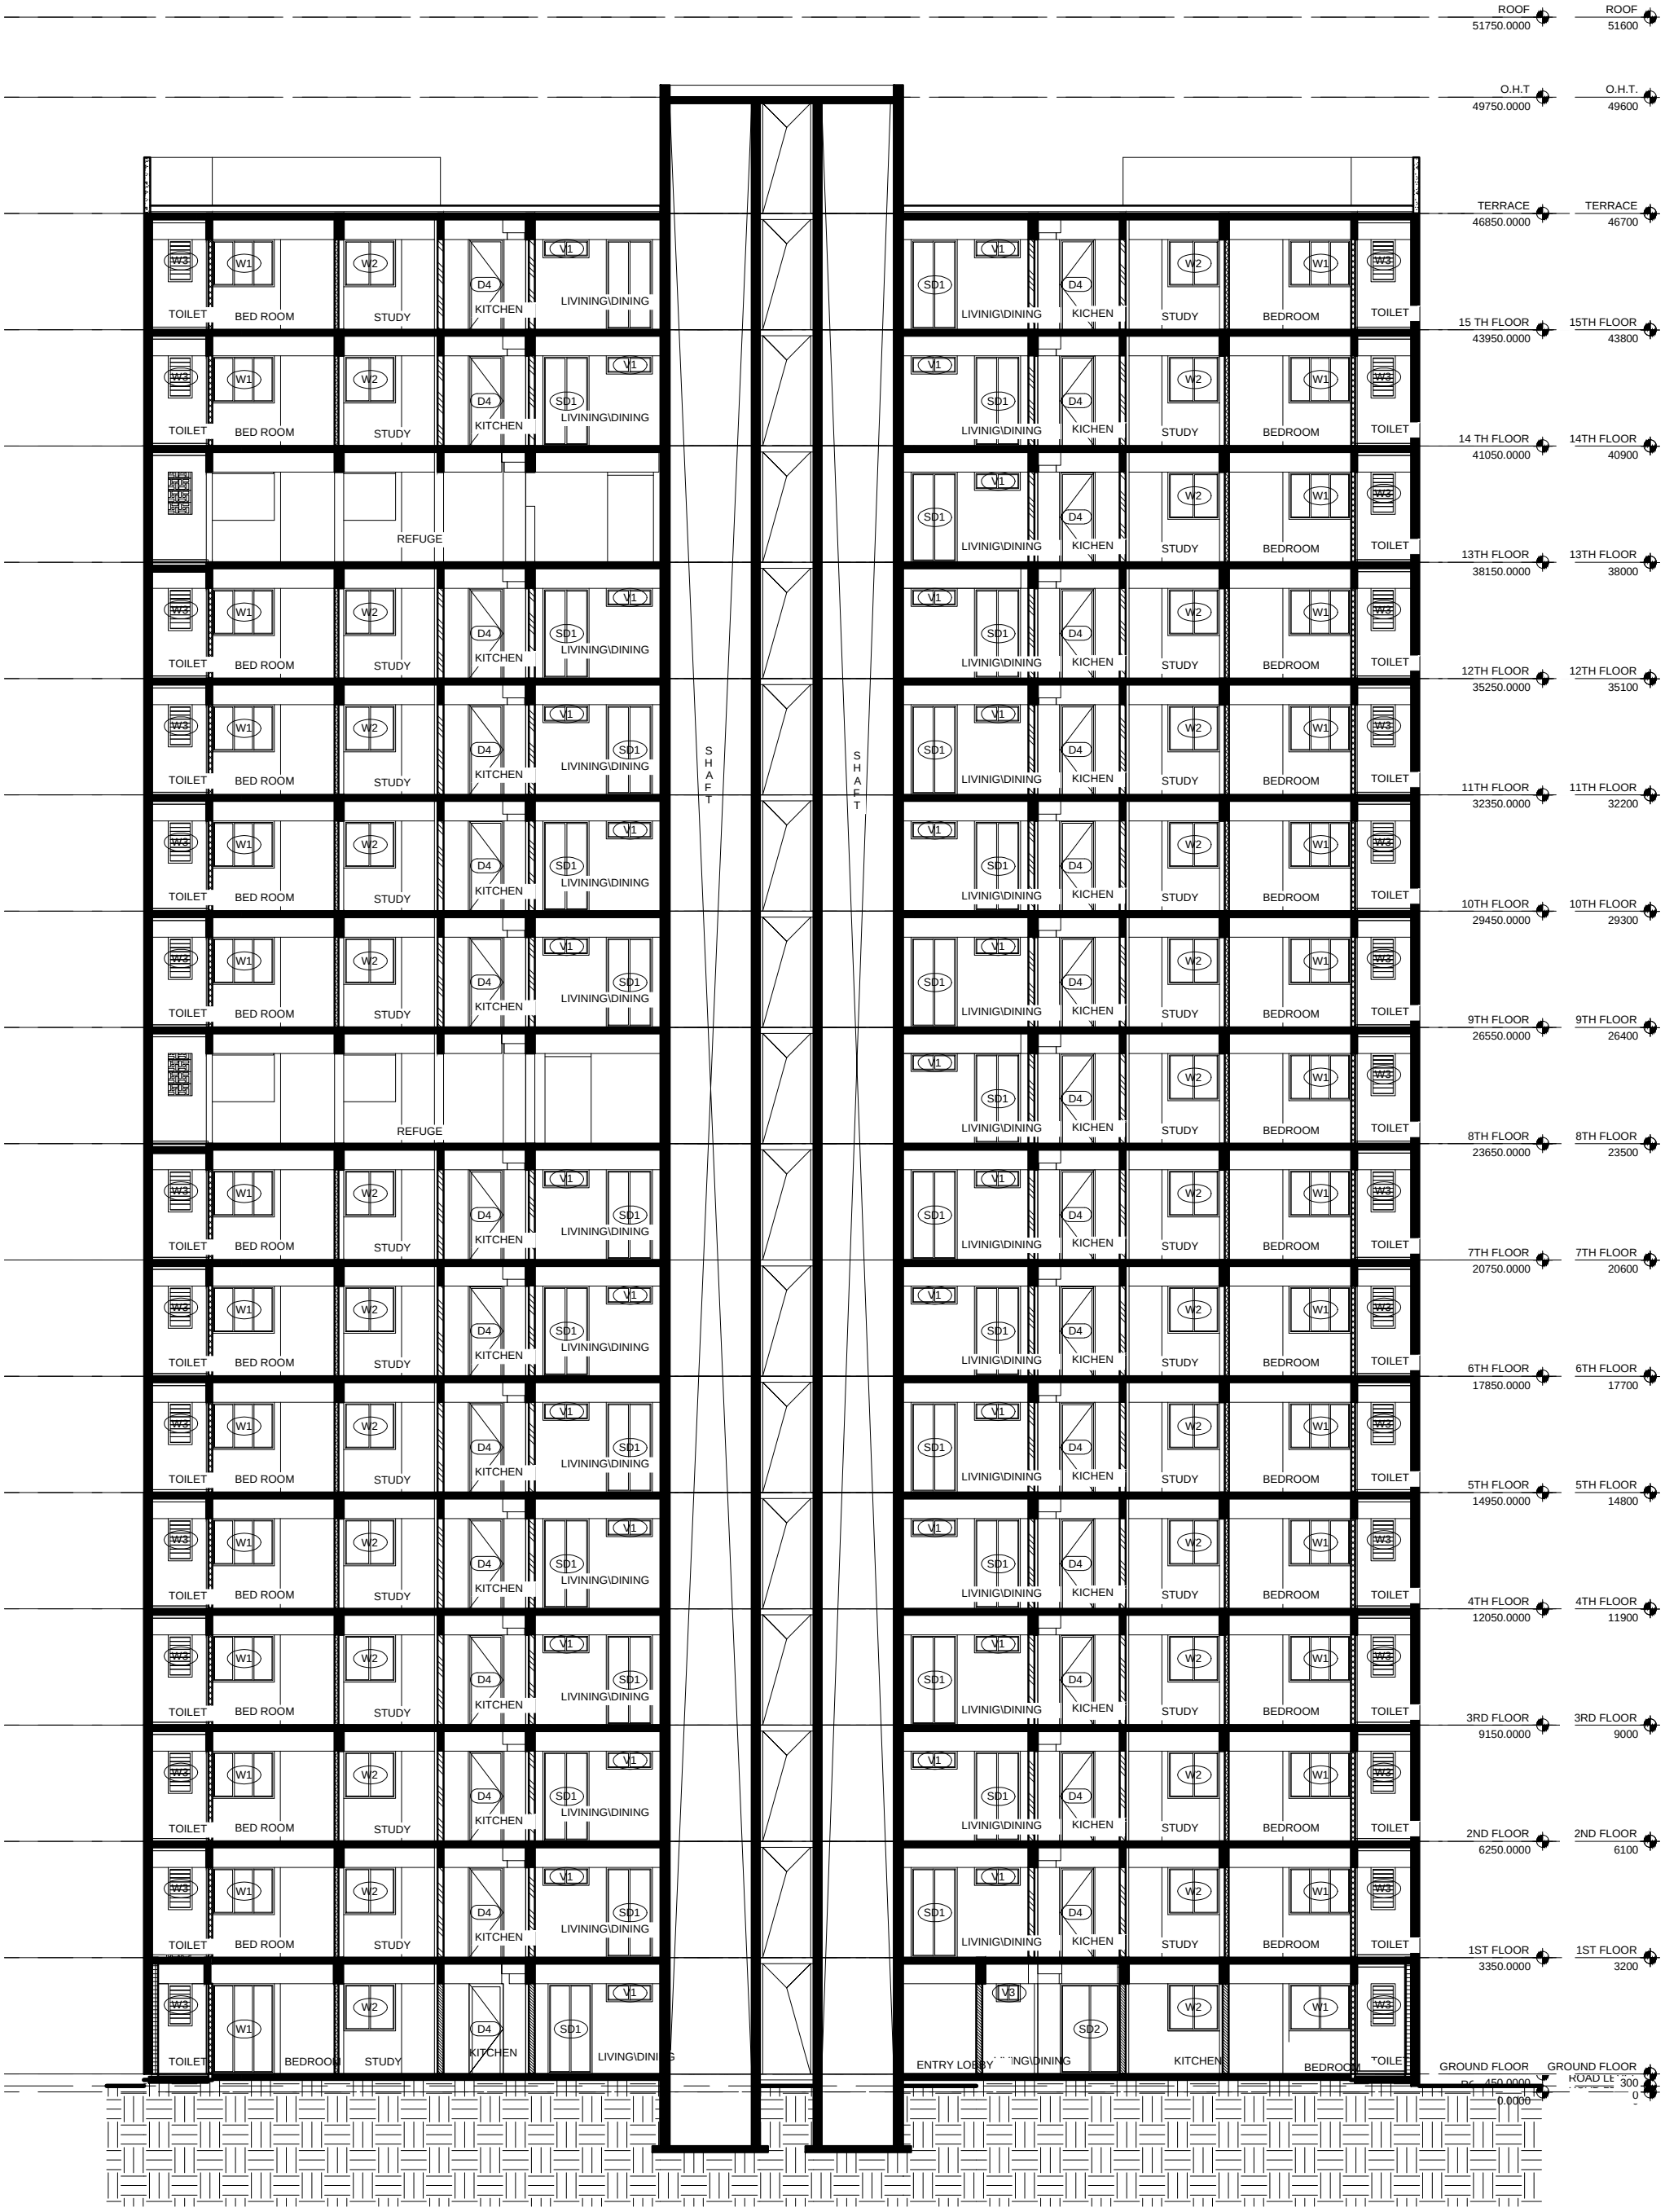


B BUILDING SECTIONS B

1 : 100