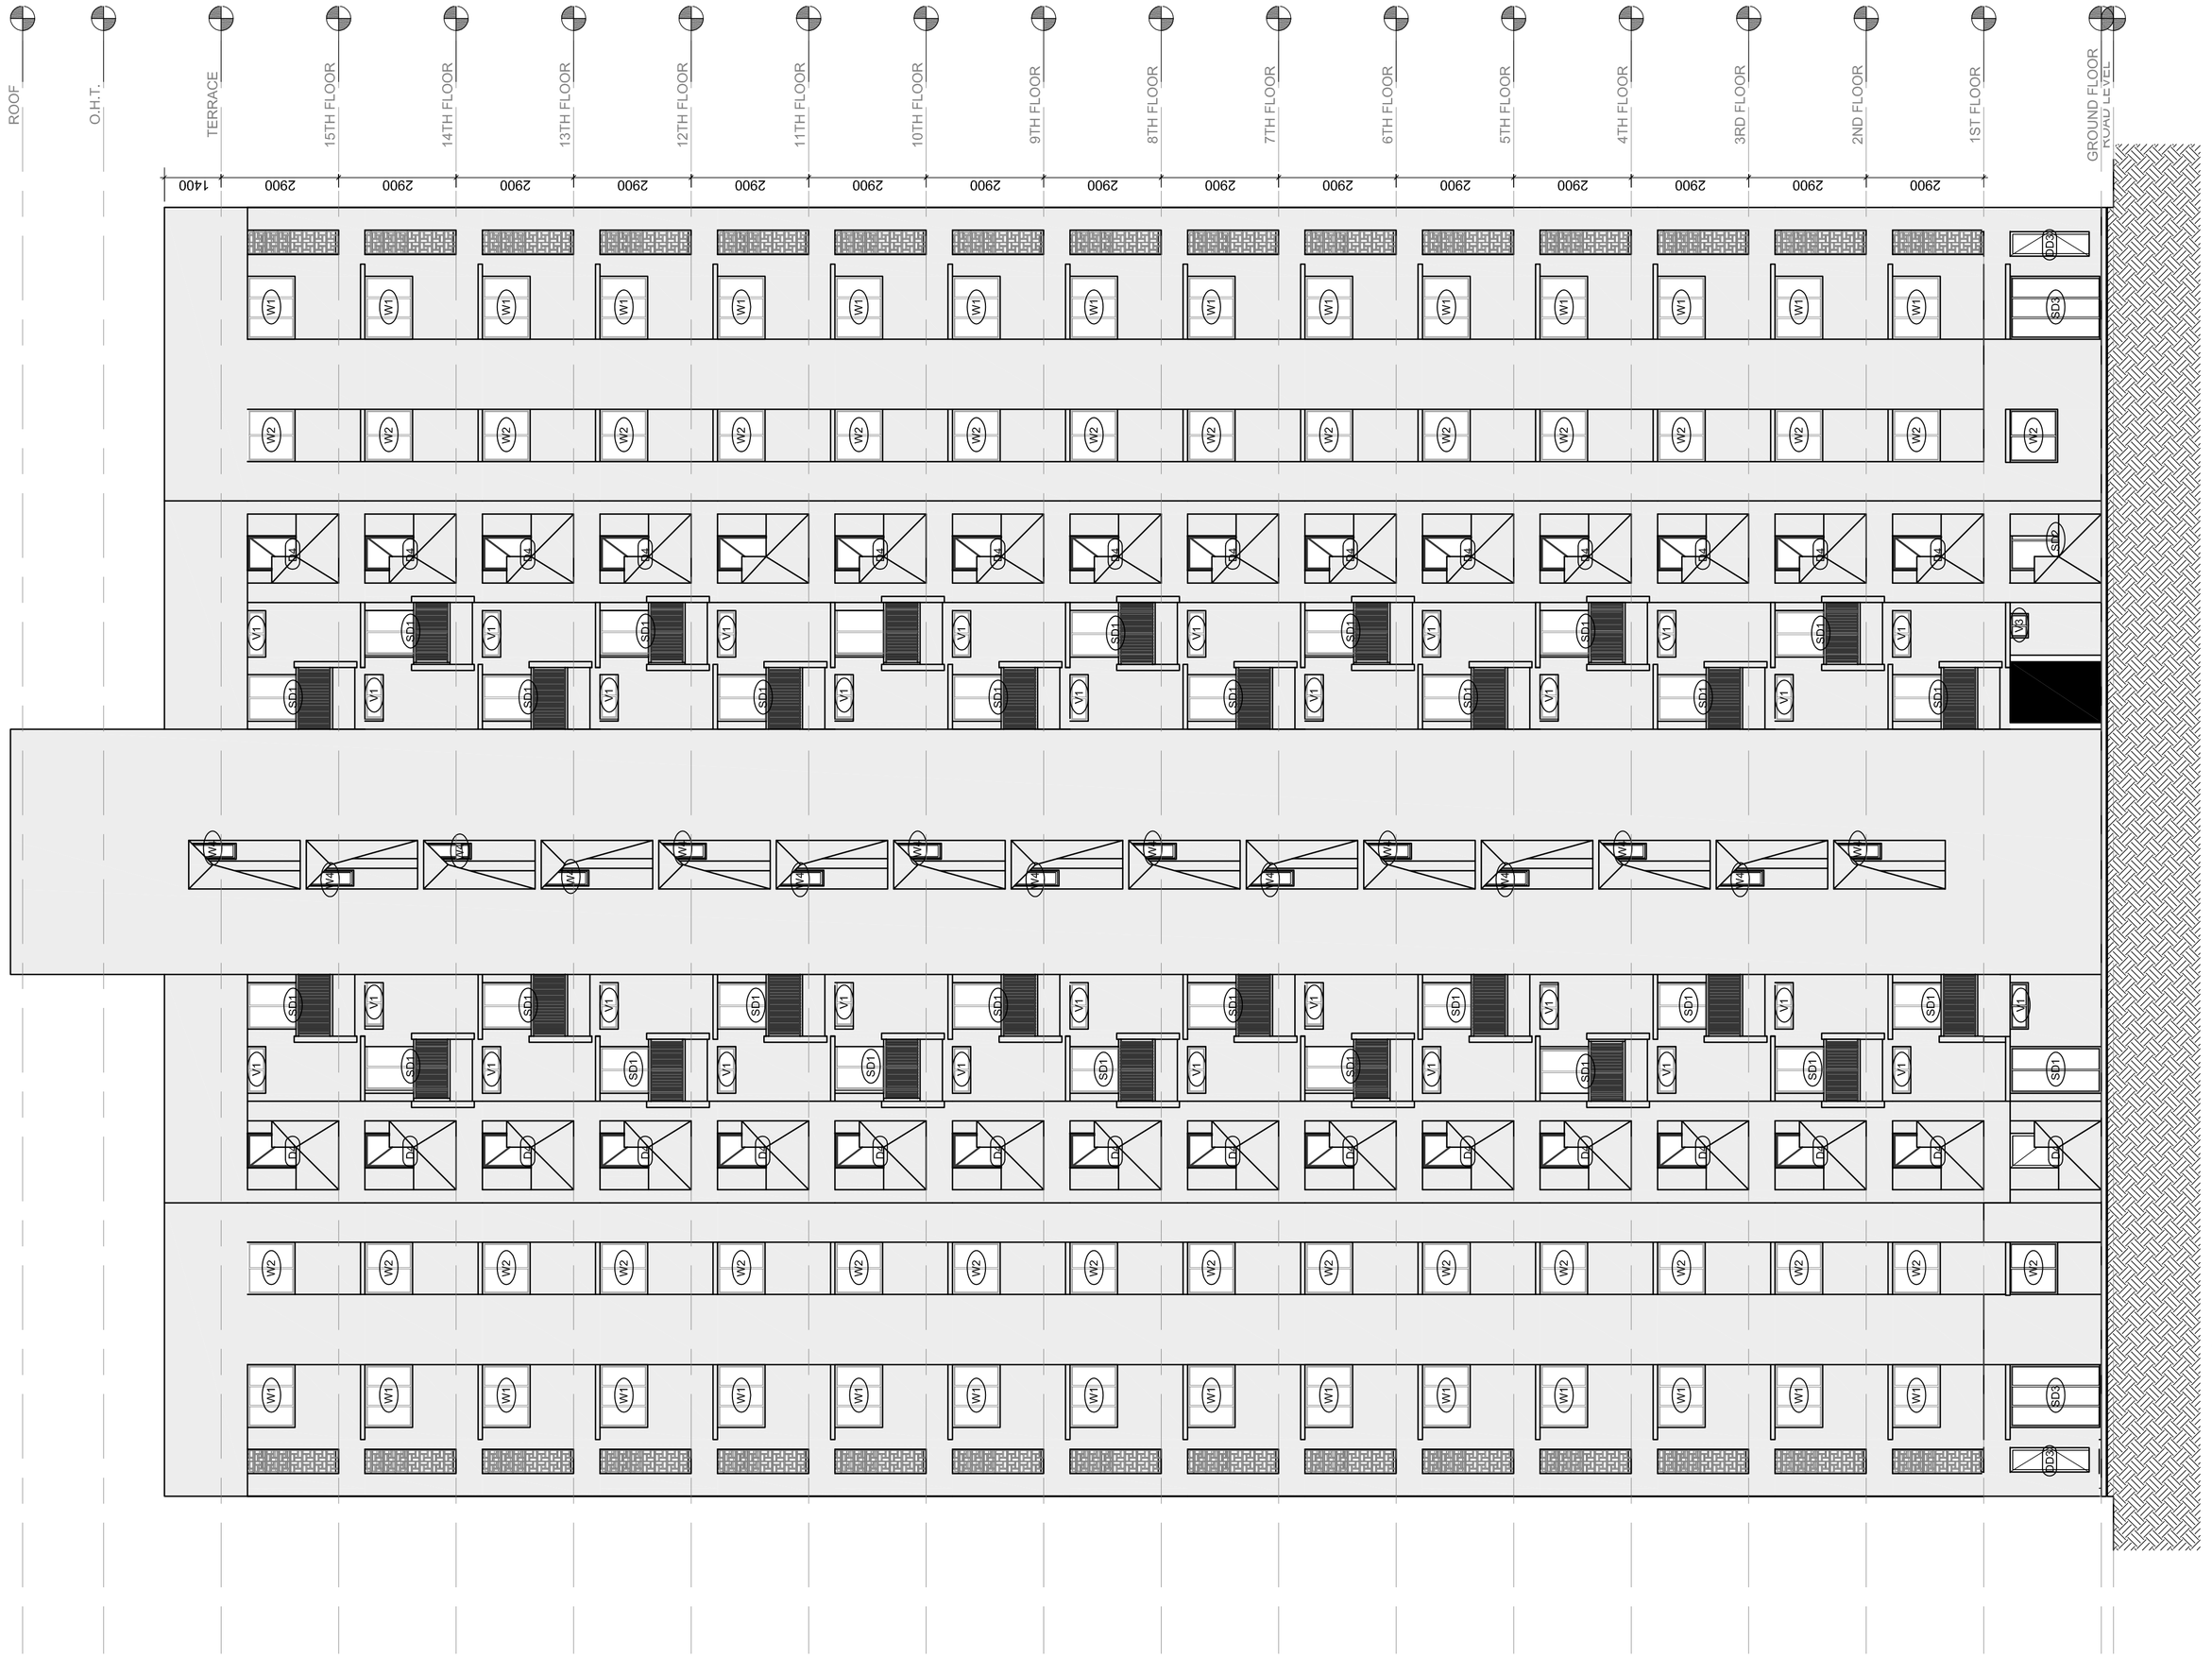
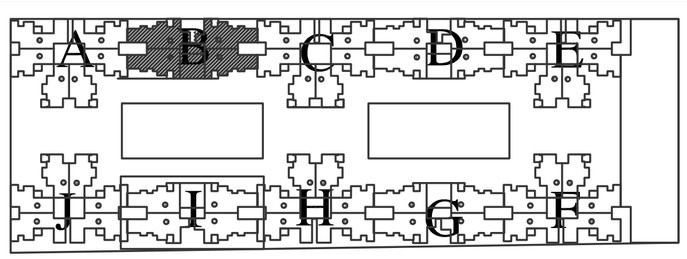


ELEVATION A - GARDEN SIDE

1 : 100

1

GENERAL NOTES	KEY PLAN	REVISION INDEX	CONSULTANTS	CONSULTANTS	NORTH			
All dimensions are in milllimeters and levels in meters unless specified otherwise. Do not scale the drawing follow written measurements. All dimensions are unfinished dimensions unless specified otherwise. All discrepancies shouild be bought to notice of teh architect prior to execution of job/procuring material at site. This drawing is property of Kapadia Associates and should not be copied,reproduced, handed over to a third party or used for any purpose other than for which it has been issued. This drawing is to be read in conjunction with all relevant structural and services drawing.		No. / Date / Description	**TCE-TATA CONSULTING ENGINEERS LTD.** Infra Structure Consultants Tel : 91 22 61148181 email : www.tce.co.in **WSP** Services Tel : 91 120480 8400 email : www.wspgroup.com	**Struct Bombay Consultants,** 21,Shubhada ,shopping wing,1st floor , opp,Traffic police headquarters, Sir Pochkanwala road,Worli,Mumbai 30 Tel : 91 22 24937510 email : milind@sbcmumbai.com **PBB** Planner / Landscape Architect Tel : 079 6923054 email : landscapeindia@usg.net			

DRAWN	PROJECT TITLE	PROJ. NO.
Author	LODHA PALAVA 3.07A/M/B	L6513
CHECKED	DRAWING TITLE	DWG. NO.
Checker	ELEVATION	401
SCALE	DRAWING STAGE	DATE
1:50	DESIGN DEVELOPMETN	05.02.2014
REV. NO.	**KAPADIA ASSOCIATES** architecture+urban design	

12-114
Peninsula Centre,Dr. S.S. Rao Road,
Off Ambedkar Road,Parel East,
Mumbai 400012

Tel : 91-22-6660 2838 / 39
Fax : 91-22-6660 2844
E-mail : kapl@kapl.in
Website: www.kapl.in