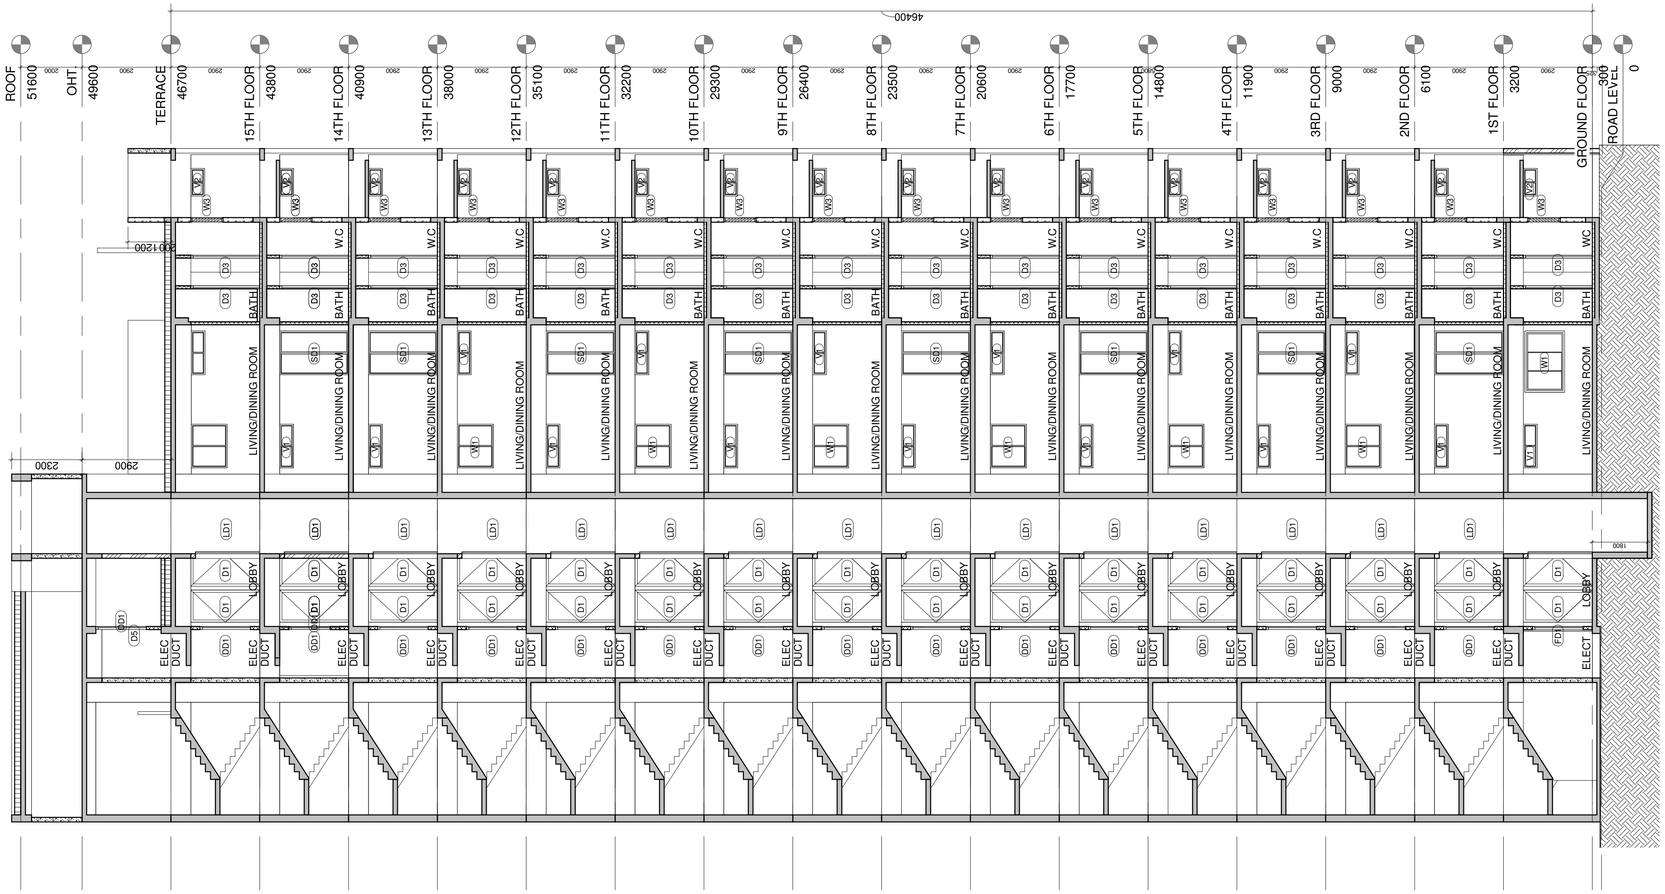
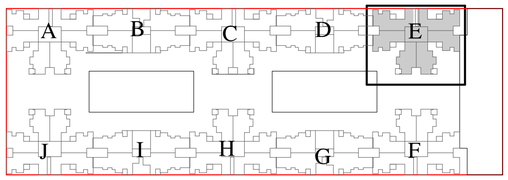


Section 1

1 : 100

1

GENERAL NOTES	KEY PLAN	REVISION INDEX	CONSULTANTS	CONSULTANTS	NORTH			
All dimensions are in milllimeters and levels in meters unless specified otherwise. Do not scale the drawing follow written measurements. All dimensions are unfinished dimensions unless specified otherwise. All discrepancies shouild be bought to notice of teh architect prior to execution of job/procuring material at site. This drawing is property of Kapadia Associates and should not be copied,reproduced, handed over to a third party or used for any purpose other than for which it has been issued. This drawing is to be read in conjunction with all relevant structural and services drawing.		No. / Date / Description	**TCE-TATA CONSULTING ENGINEERS LTD.** Infra Structure Consultants Tel : 91 22 61148181 email : www.tce.co.in	**STRUCT BOMBAY CONSULTANTS** Civil & Structural Consultants Tel : 022-24937510 / 24933986 email : sbcbom@gmail.com		DRAWN	PROJECT TITLE	PROJ. NO.
						Author	LODHA PALAVA 3.07A/M/J	L6513
						CHECKED	DRAWING TITLE	DWG. NO.
			WSP Services Tel : 91 120480 8400 email : www.wspgroup.com	**PBB** Planner / Landscape Architect Tel : 079 6923054 email : landscapeindia@usg.net		Checker	SECTION 1	301.
						SCALE	DRAWING STAGE	DATE
					STAMP & SIGN		DESIGN DEVELOPMENT	05-02-2014
						REV. NO.	**KAPADIA ASSOCIATES** architecture+urban design 12-114 Peninsula Centre,Dr. S.S. Rao Road, Off Ambedkar Road,Parel East, Mumbai 400012 Tel : 91-22-6660 2838 / 39 Fax : 91-22-6660 2844 E-mail : kapl@kapl.in Website: www.kapl.in	