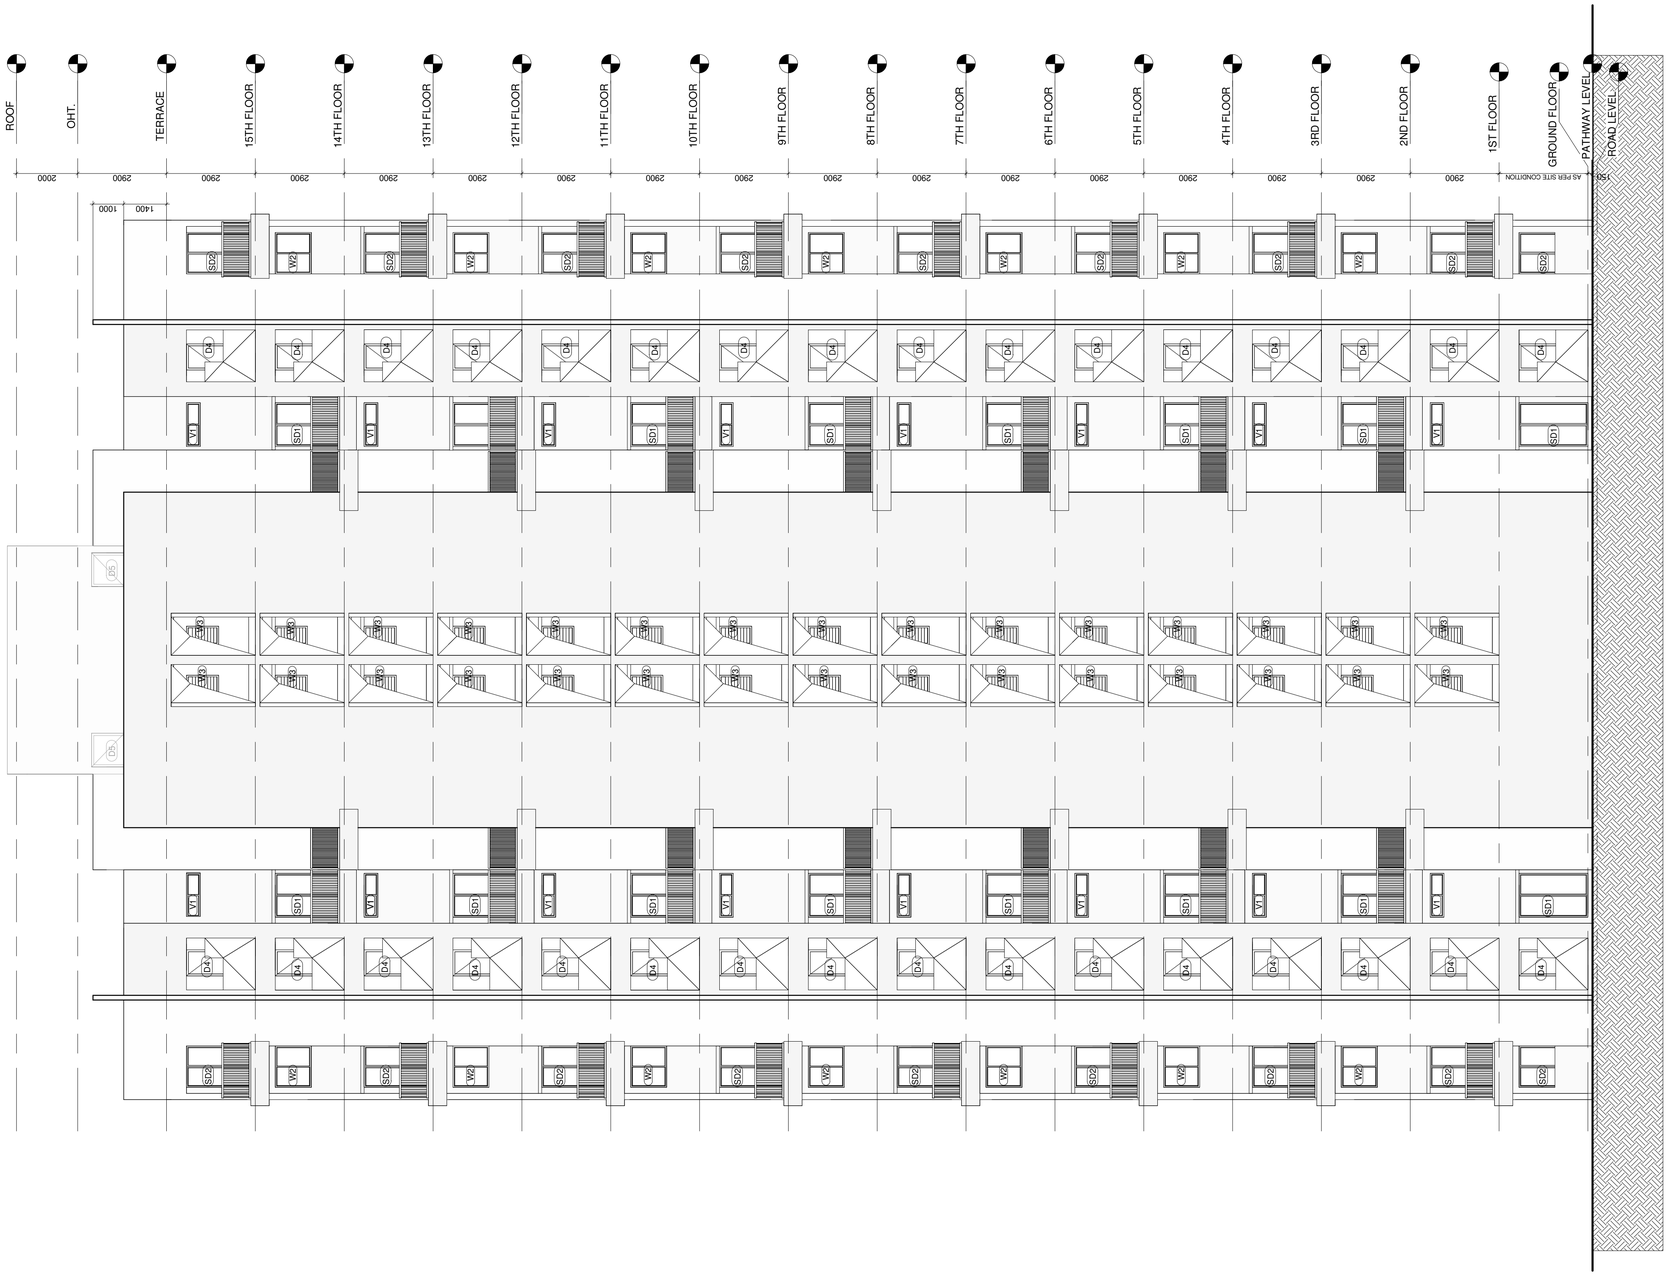
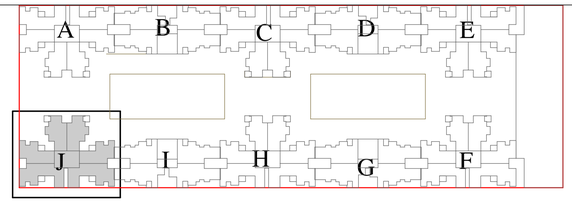



## ELEVATION B

1 : 100

| GENERAL NOTES | KEY PLAN | REVISION INDEX | CONSULTANTS | CONSULTANTS | NORTH | DRAWN | PROJECT TITLE | PROJ. NO. |
|---|---|---|---|---|---|---|---|---|
| All dimensions are in milllimeters and levels in meters unless specified otherwise.<br><br>Do not scale the drawing follow written measurements.<br><br>All dimensions are unfinished dimensions unless specified otherwise.<br><br>All discrepancies shouild be bought to notice of teh architect prior to execution of job/procuring material at site.<br><br>This drawing is property of Kapadia Associates and should not be copied,reproduced, handed over to a third party or used for any purpose other than for which it has been issued.<br><br>This drawing is to be read in conjunction with all relevant structural and services drawing. |  | No. / Date / Description | **TCE-TATA CONSULTING ENGINEERS LTD.**<br>Infra Structure Consultants<br>Tel : 91 22 61148181<br>email : www.tce.co.in<br><br>**WSP**<br>Services<br>Tel : 91 120480 8400<br>email : www.wspgroup.com | **STRUCT BOMBAY CONSULTANTS**<br>Civil & Structural Consultants<br>Tel : 022-24937510 / 24933986<br>email : sbcbom@gmail.com<br><br>**PBB**<br>Planner / Landscape Architect<br>Tel : 079 6923054<br>email : landscapeindia@usg.net | **STAMP & SIGN** | PANKAJ<br>CHECKED<br>SANEEP<br>SCALE<br>1:100<br>REV. NO. | LODHA PALAVA 3.07A/M/J<br>DRAWING TITLE<br>ELEVATION B<br>DRAWING STAGE<br>DESIGN DEVELOPMENT | L6513<br>DWG. NO.<br>402<br>DATE<br>05-02-2014 |

**KAPADIA ASSOCIATES**
architecture+urban design

12-114
Peninsula Centre,Dr. S.S. Rao Road,
Off Ambedkar Road,Parel East,
Mumbai 400012

Tel : 91-22-6660 2838 / 39
Fax : 91-22-6660 2844
E-mail : kapl@kapl.in
Website: www.kapl.in