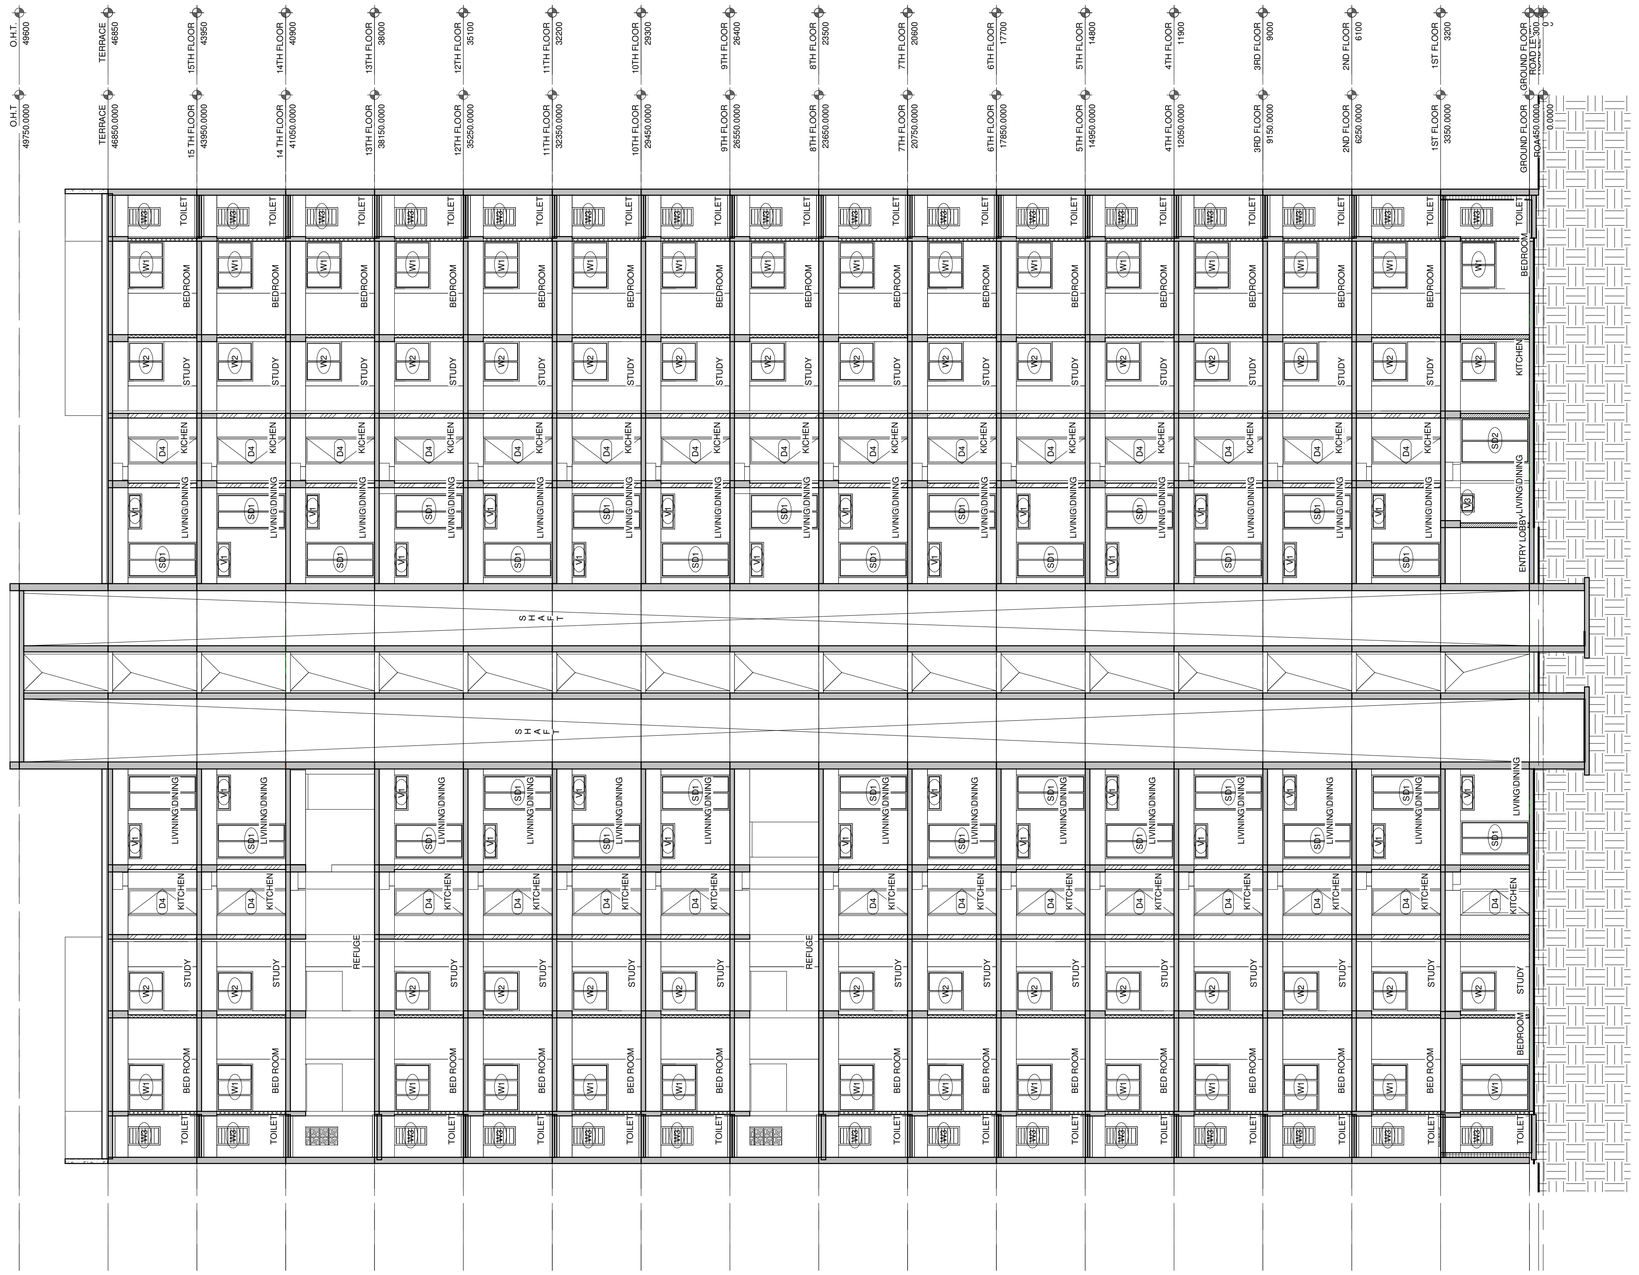



B BUILDING SECTIONS B

1 : 100

**GENERAL NOTES**

All dimensions are in milllimeters and levels in meters unless specified otherwise.

Do not scale the drawing follow written measurements.


All dimensions are unfinished dimensions unless specified otherwise.

All discrepancies shouild be bought to notice of teh architect prior to execution of job/procuring material at site.

This drawing is property of Kapadia Associates and should not be copied,reproduced, handed over to a third party or used for any purpose other than for which it has been issued.

This drawing is to be read in conjunction with all relevant structural and services drawing.

**KEY PLAN**

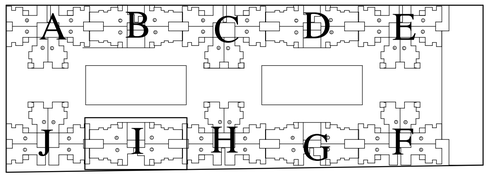


**REVISION INDEX**

| No. | Date | Description |
|---|---|---|
| | | |
| | | |
| | | |
| | | |
| | | |
| | | |
| | | |

**CONSULTANTS**

**TCE-TATA CONSULTING ENGINEERS LTD.**
Infra Structure Consultants
Tel : 91 22 61148181
email : www.tce.co.in

**WSP**
Services
Tel : 91 120480 8400
email : www.wspgroup.com

**CONSULTANTS**

**Struct Bombay Consultants,**
21,Shubhada ,shopping wing,1st floor ,
opp.Traffic police headquarters,
Sir Pochkanwala road,Worli,Mumbai 30
Tel : 91 22 24937510
email : milind@sbcmumbai.com

**PBB**
Planner / Landscape Architect
Tel : 079 6923054
email : landscapeindia@usg.net

**NORTH**

**STAMP & SIGN**

| | | |
|---|---|---|
| DRAWN | PROJECT TITLE | PROJ. NO. |
| Author | LODHA PALAVA 3.07A/M/I | L6513 |
| CHECKED | DRAWING TITLE | DWG. NO. |
| Checker | BUILDING SECTIONS | 302 |
| SCALE | DRAWING STAGE | DATE |
| 1:50 | DESIGN DEVELOPMETN | 29-1-2014 |
| REV. NO. | | |

**KAPADIA ASSOCIATES**
architecture+urban design

12-114
Peninsula Centre,Dr. S.S. Rao Road,
Off Ambedkar Road,Parel East,
Mumbai 400012

Tel : 91-22-6660 2838 / 39
Fax : 91-22-6660 2844
E-mail : kapl@kapl.in
Website: www.kapl.in