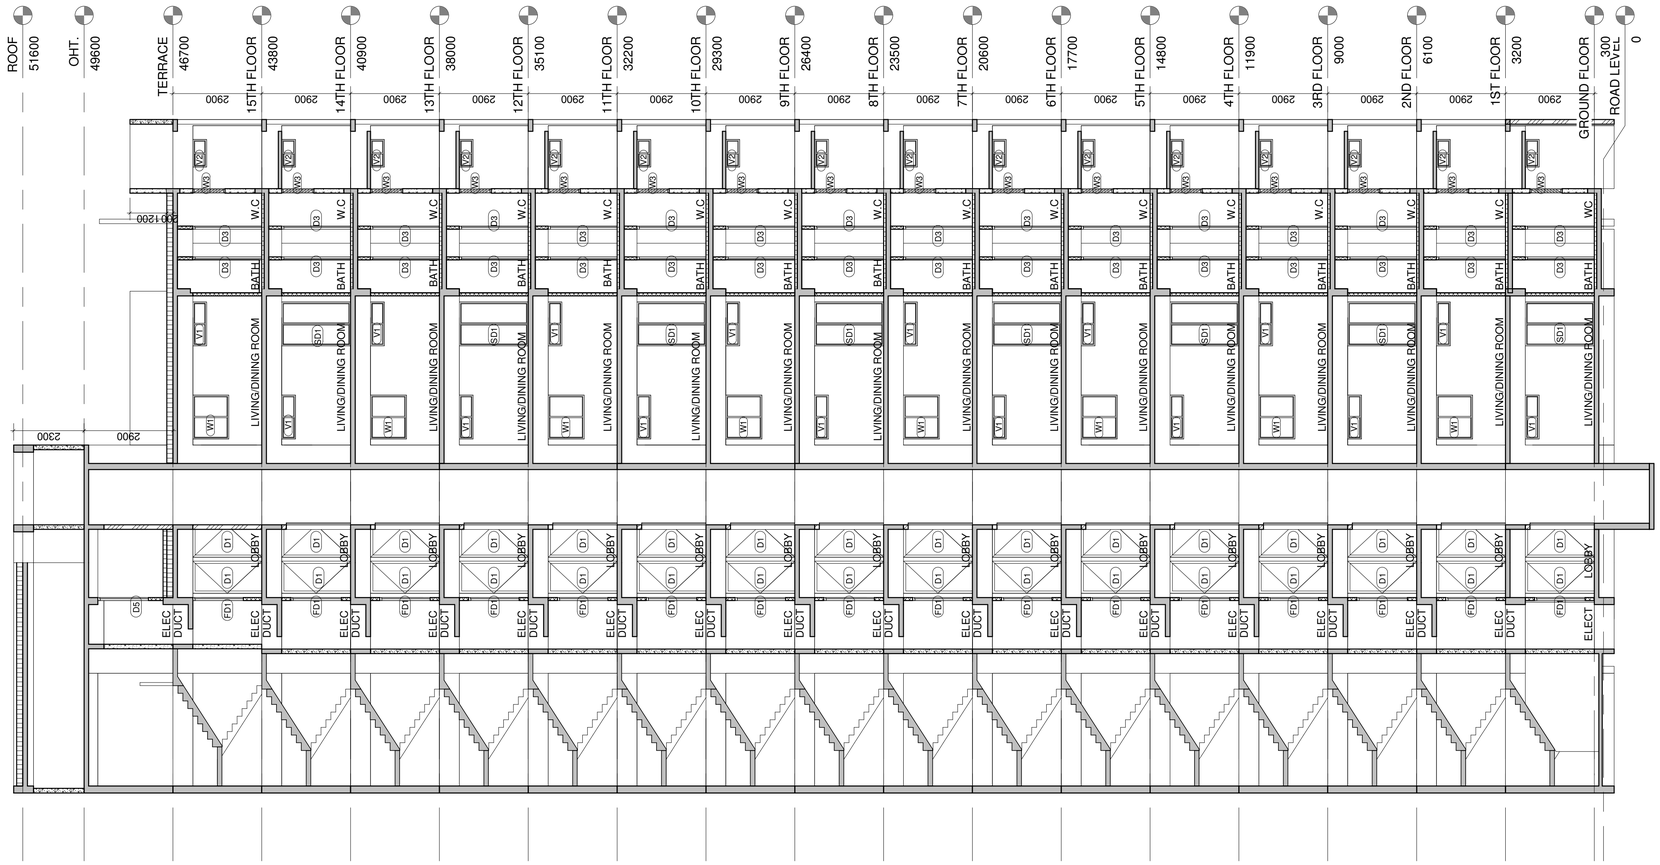
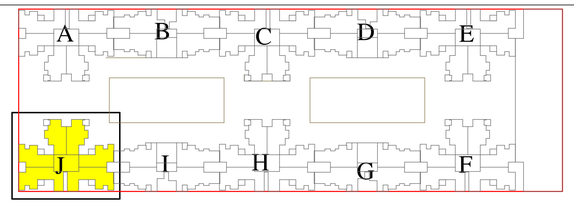


Section B

1 : 100

1

GENERAL NOTES	KEY PLAN
All dimensions are in milllimeters and levels in meters unless specified otherwise. Do not scale the drawing follow written measurements. All dimensions are unfinished dimensions unless specified otherwise. All discrepancies shouild be bought to notice of teh architect prior to execution of job/procuring material at site. This drawing is property of Kapadia Associates and should not be copied,reproduced, handed over to a third party or used for any purpose other than for which it has been issued. This drawing is to be read in conjunction with all relevant structural and services drawing.	

REVISION INDEX

No.	Date	Description

CONSULTANTS

TCE-TATA CONSULTING ENGINEERS LTD.
Infra Structure Consultants
Tel : 91 22 61148181
email : www.tce.co.in

WSP
Services
Tel : 91 120480 8400
email : www.wspgroup.com

CONSULTANTS

STRUCT BOMBAY CONSULTANTS
Civil & Structural Consultants
Tel : 022-24937510 / 24933986
email : sbcbom@gmail.com

PBB
Planner / Landscape Architect
Tel : 079 6923054
email : landscapeindia@usg.net

NORTH

STAMP & SIGN

DRAWN	PROJECT TITLE	PROJ. NO.
Author	LODHA PALAVA 3.07A/M/J	L6513
CHECKED	DRAWING TITLE	DWG. NO.
Checker	SECTION	302
SCALE	DRAWING STAGE	DATE
	PROJECT STATUS	29-01-2014
REV. NO.		

KAPADIA ASSOCIATES
architecture+urban design
12-114
Peninsula Centre,Dr. S.S. Rao Road,
Off Ambedkar Road,Parel East,
Mumbai 400012
Tel : 91-22-6660 2838 / 39
Fax : 91-22-6660 2844
E-mail : kapl@kapl.in
Website: www.kapl.in