
FIN ONLY UP TO THE PARAPET HEIGHT WILL BE SEEN AT ODD FLOORS.

ON THE EVEN FLOORS THERE WILL BE NO FIN SEEN.

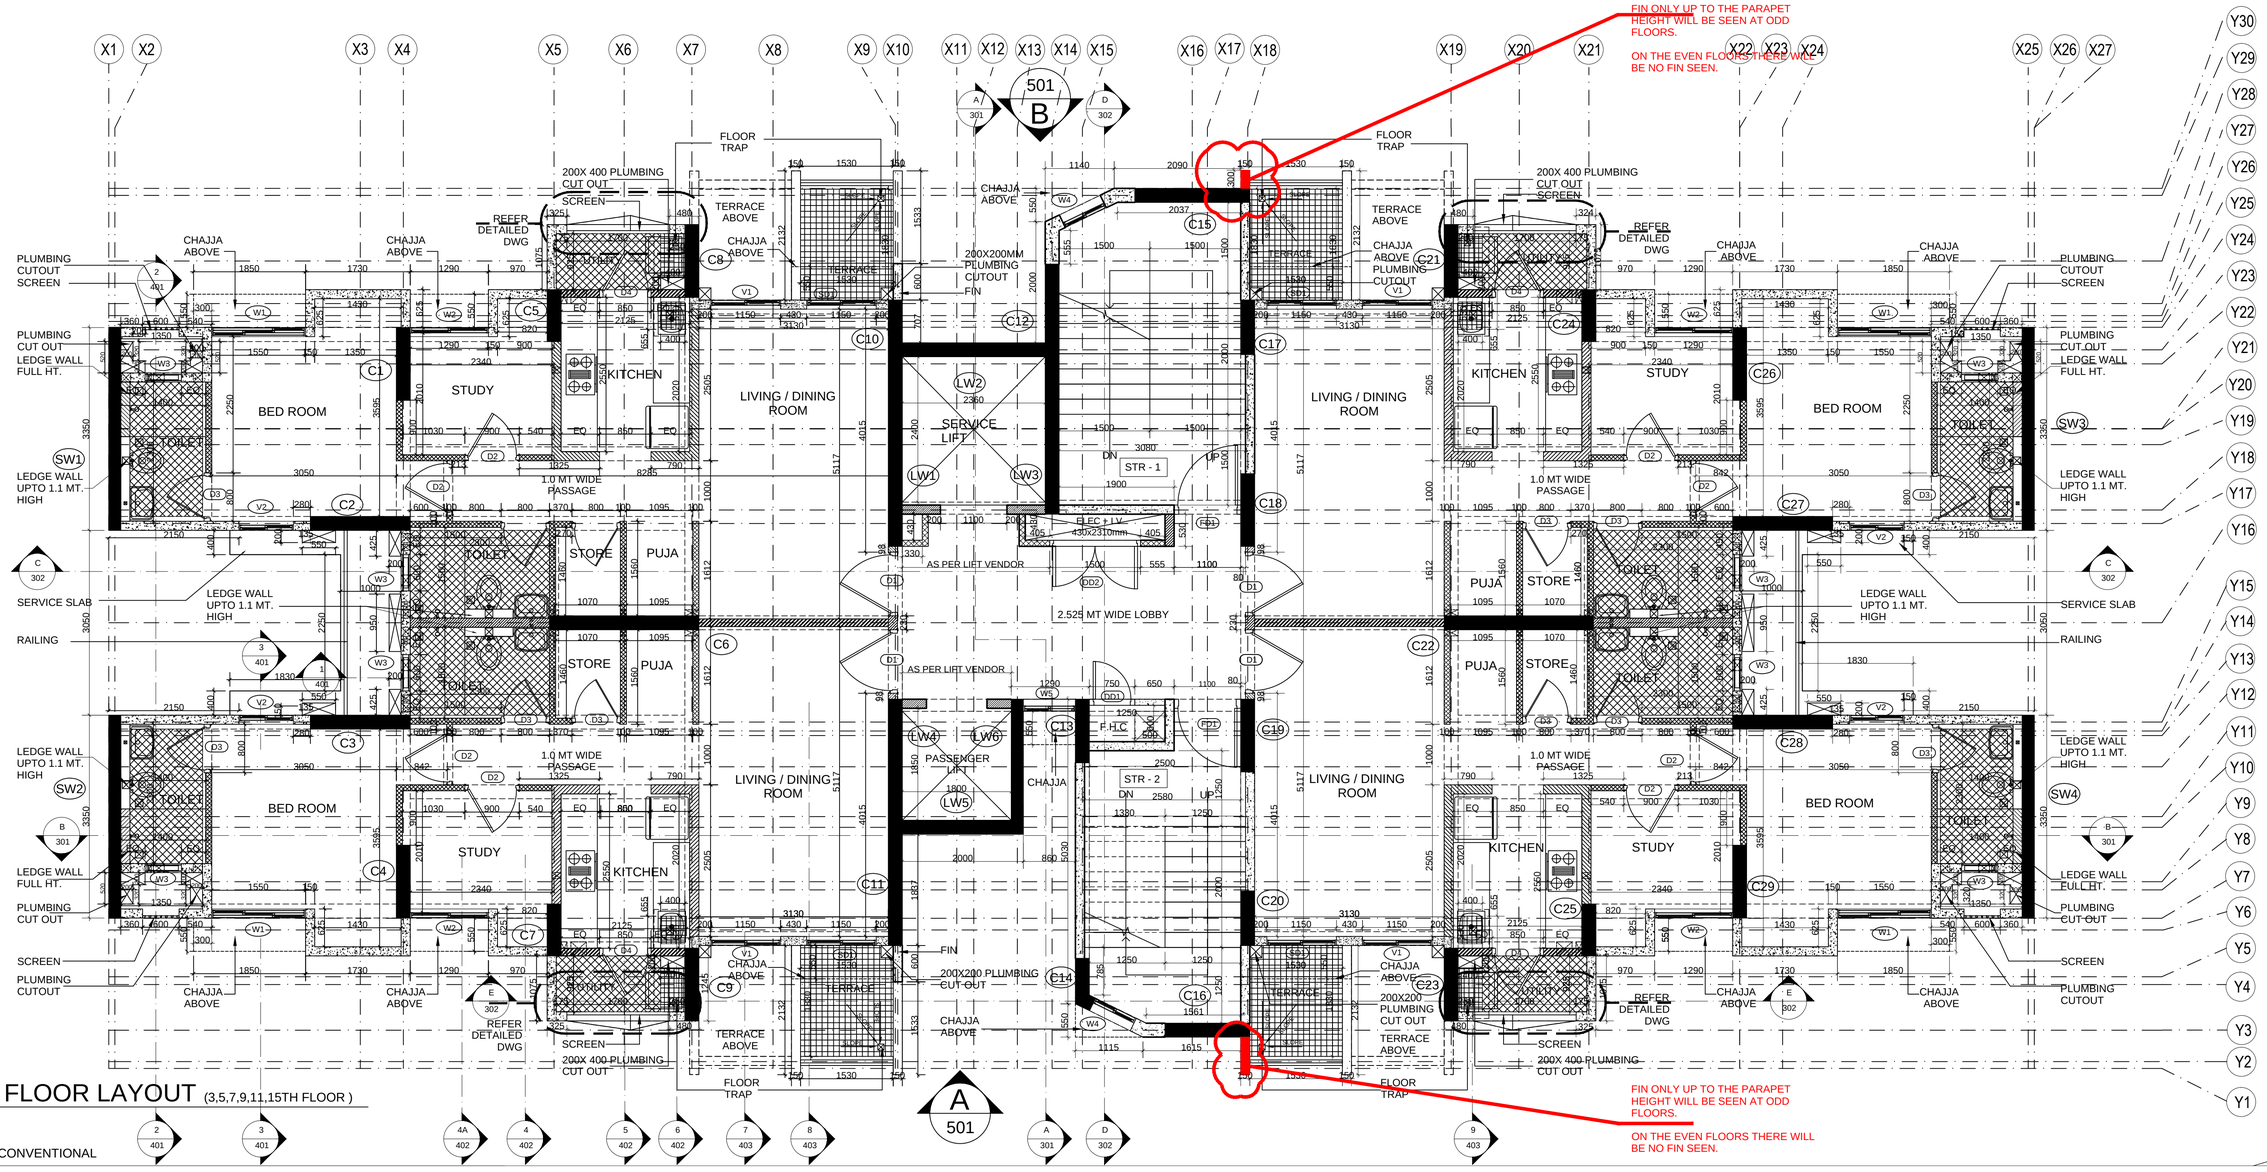

1 ODD FLOOR LAYOUT (3,5,7,9,11,15TH FLOOR)

1 : 50

A2 -NON CONVENTIONAL