
PRODUCED BY AN AUTODESK EDUCATIONAL PRODUCT

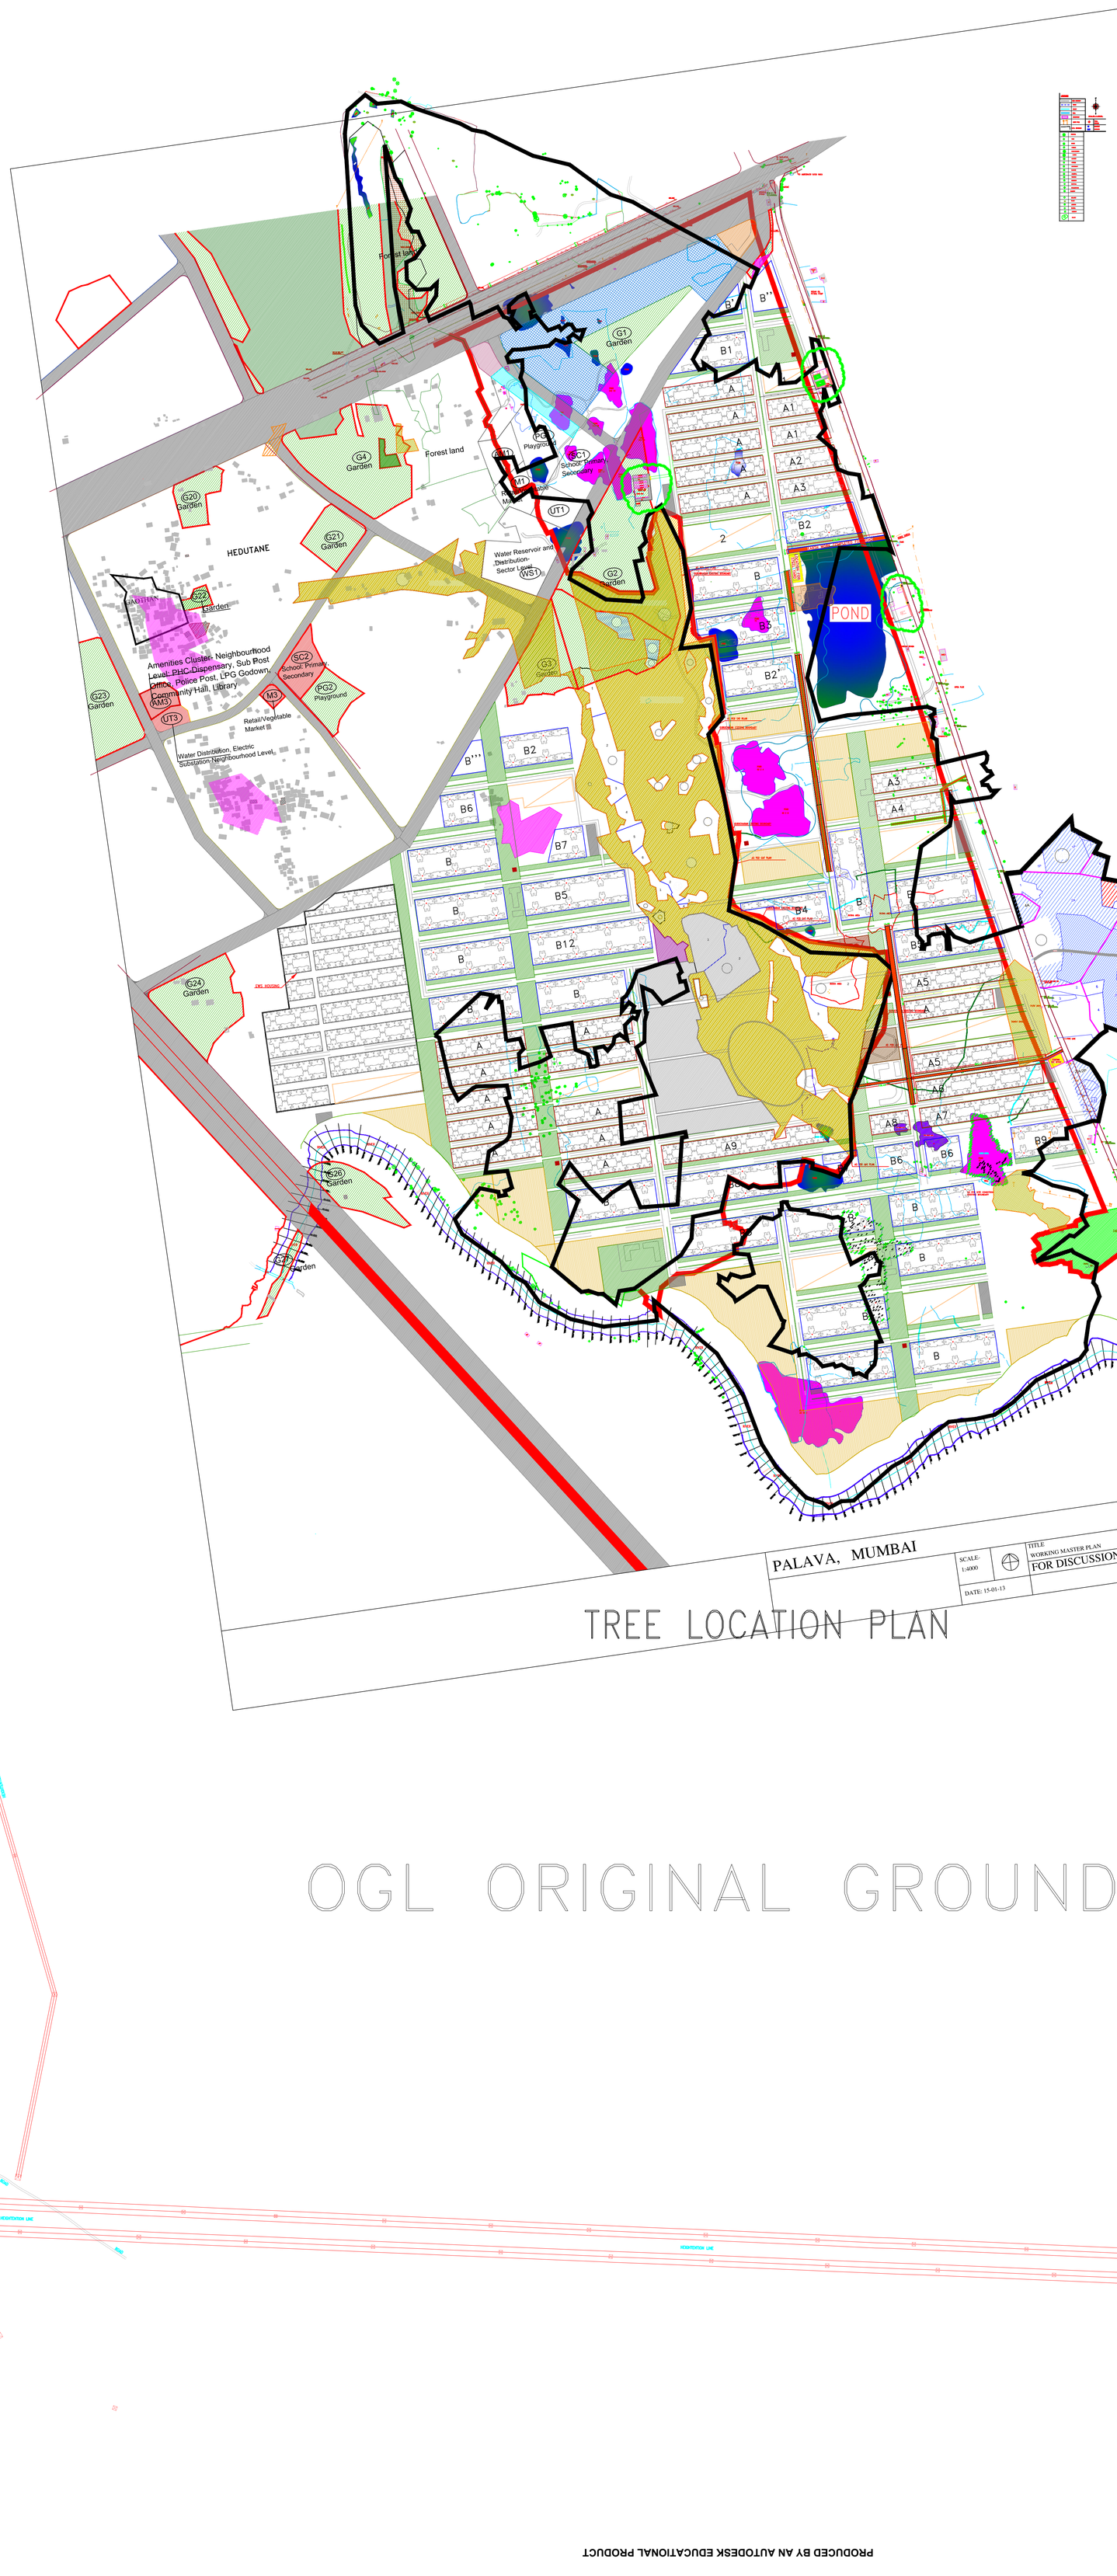

LEGEND

- A — G+7
- B — G+19
- ASPIRATIONAL BLOCK
- EWS
- MLCP
- TEMPLE
- SCHOOL
- HOTEL
- UNIVERSITY
- OFFICES
- OLD AGE HOME
- HOSPITAL
- TOWN HALL
- STP
- GAS STATION
- TRANSPORT HUB
- GAUCHAR AS PER LATEST SURVEY
- SARKARI PADIT LAND
- 350 M WALKABLE DISTANCE - SCHOOL
- 350 M WALKABLE DISTANCE - MLCP

PALAVA, MUMBAI

SCALE: 1:4000

DATE: 15-01-13

TITLE: WORKING MASTER PLAN

FOR DISCUSSION

PRABHAKAR BHAGWAT

M/S Prabhakar B Bhagwat, Landscape Architects ■ Environmental Planners,
901 Panchtirth, Opp. Arunachal, Satellite Road, Ahmedabad 380015.
Telefax : (079) 2692 3054, 2692 0554, E-mail: landscapes@vsnl.net

TREE LOCATION PLAN

OGL ORIGINAL GROUND LEVEL

PRODUCED BY AN AUTODESK EDUCATIONAL PRODUCT