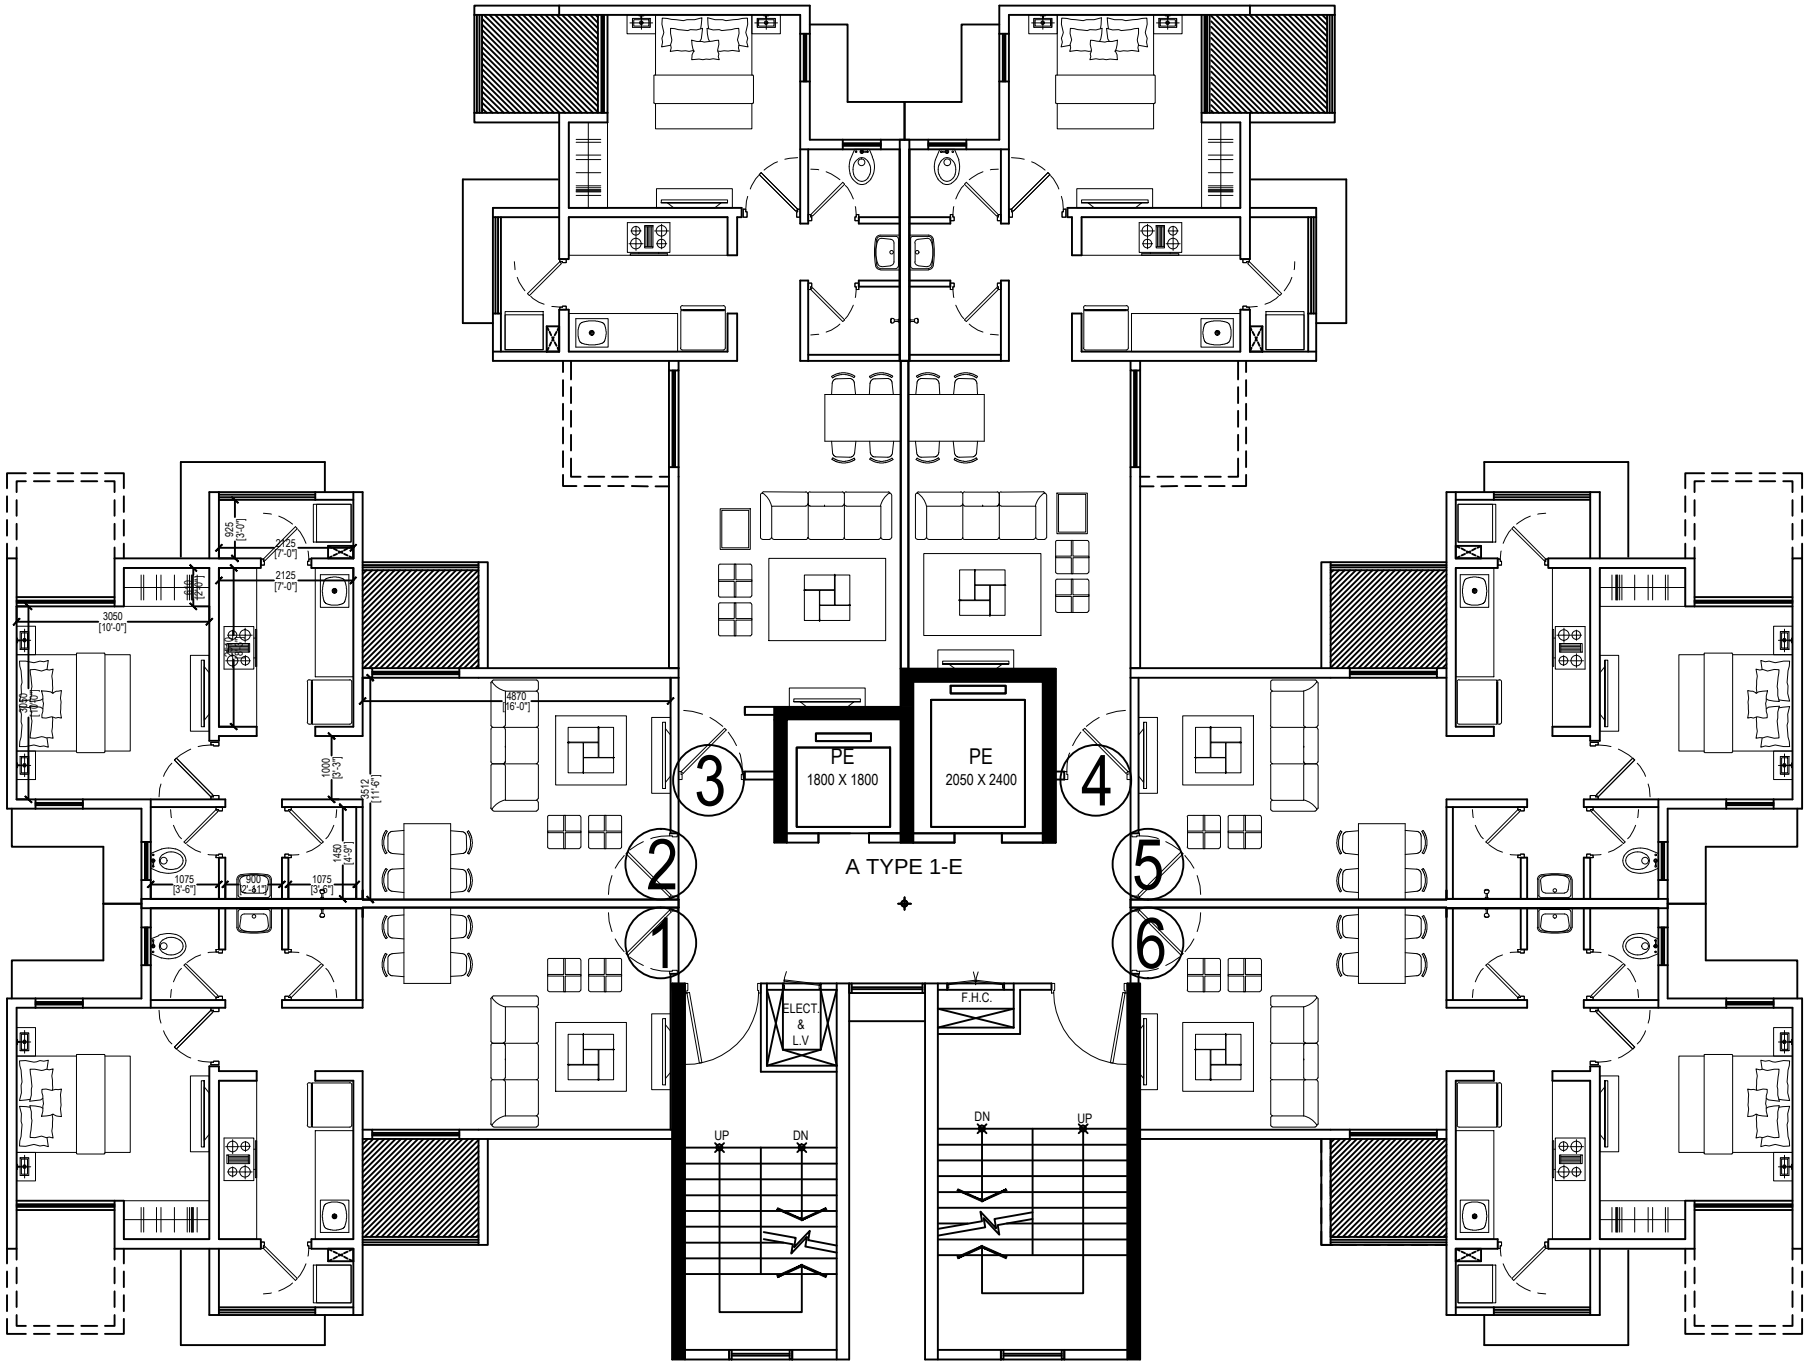


BUILDING A TYPE 1