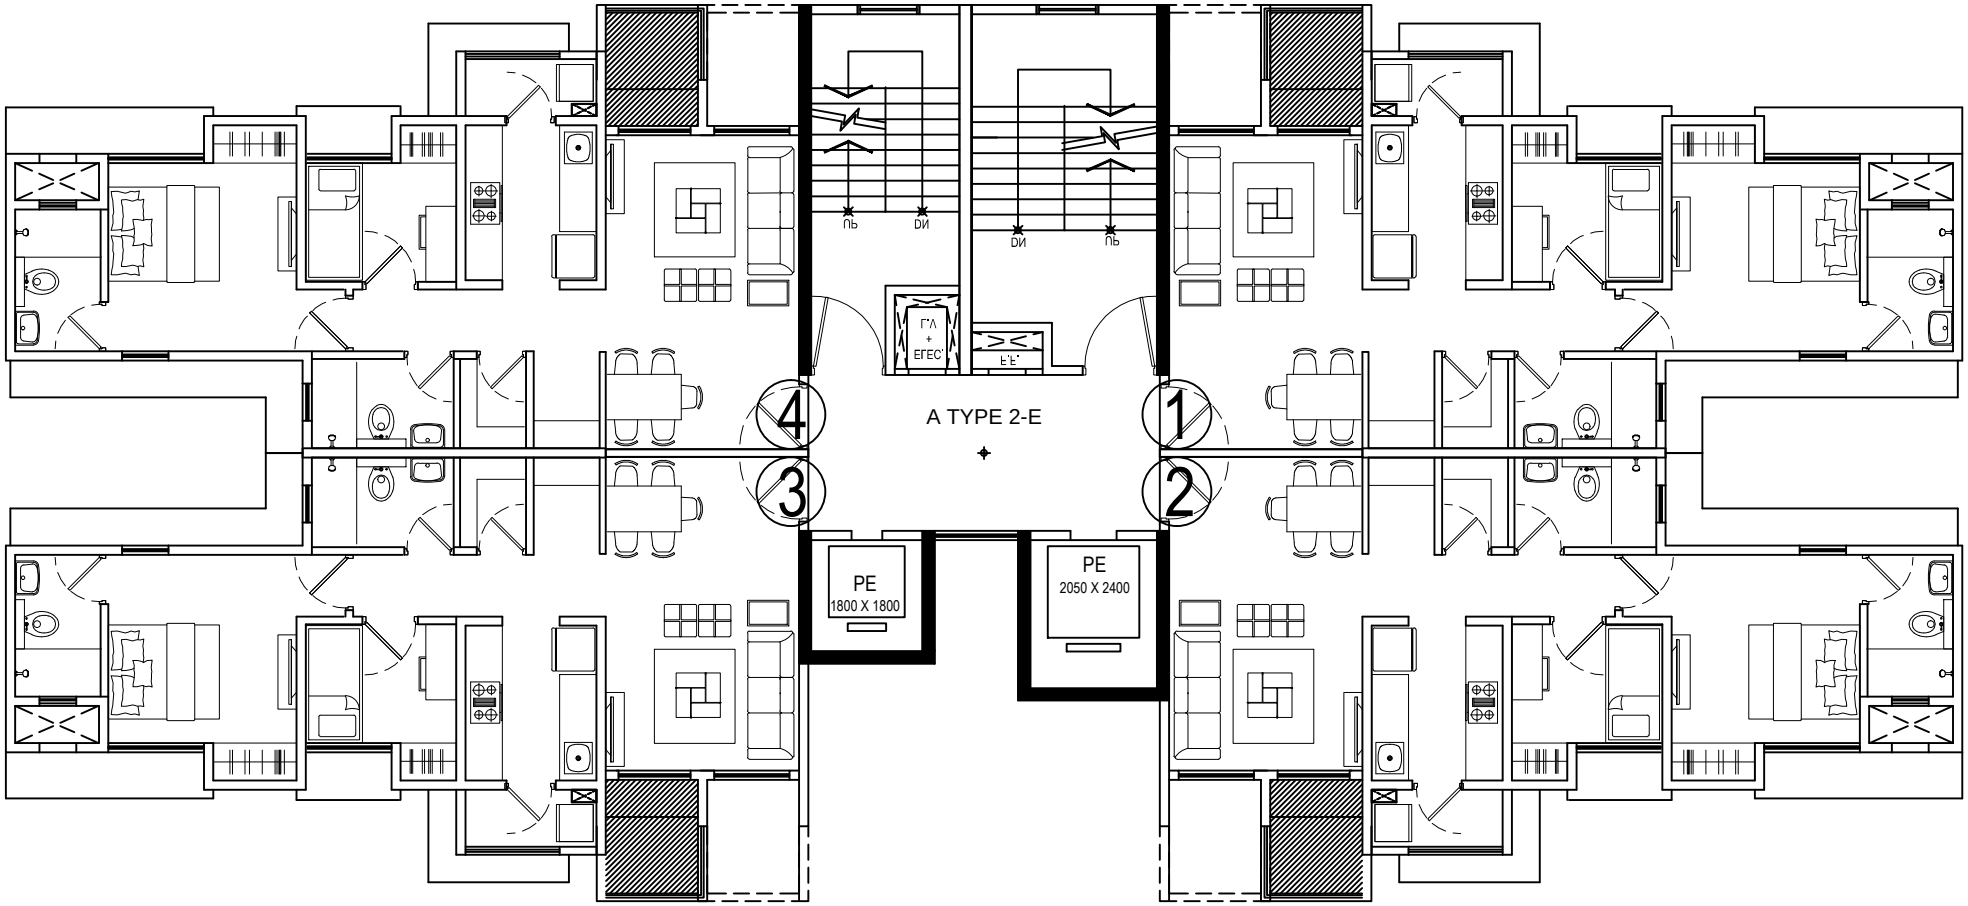



# BUILDING A TYPE 2