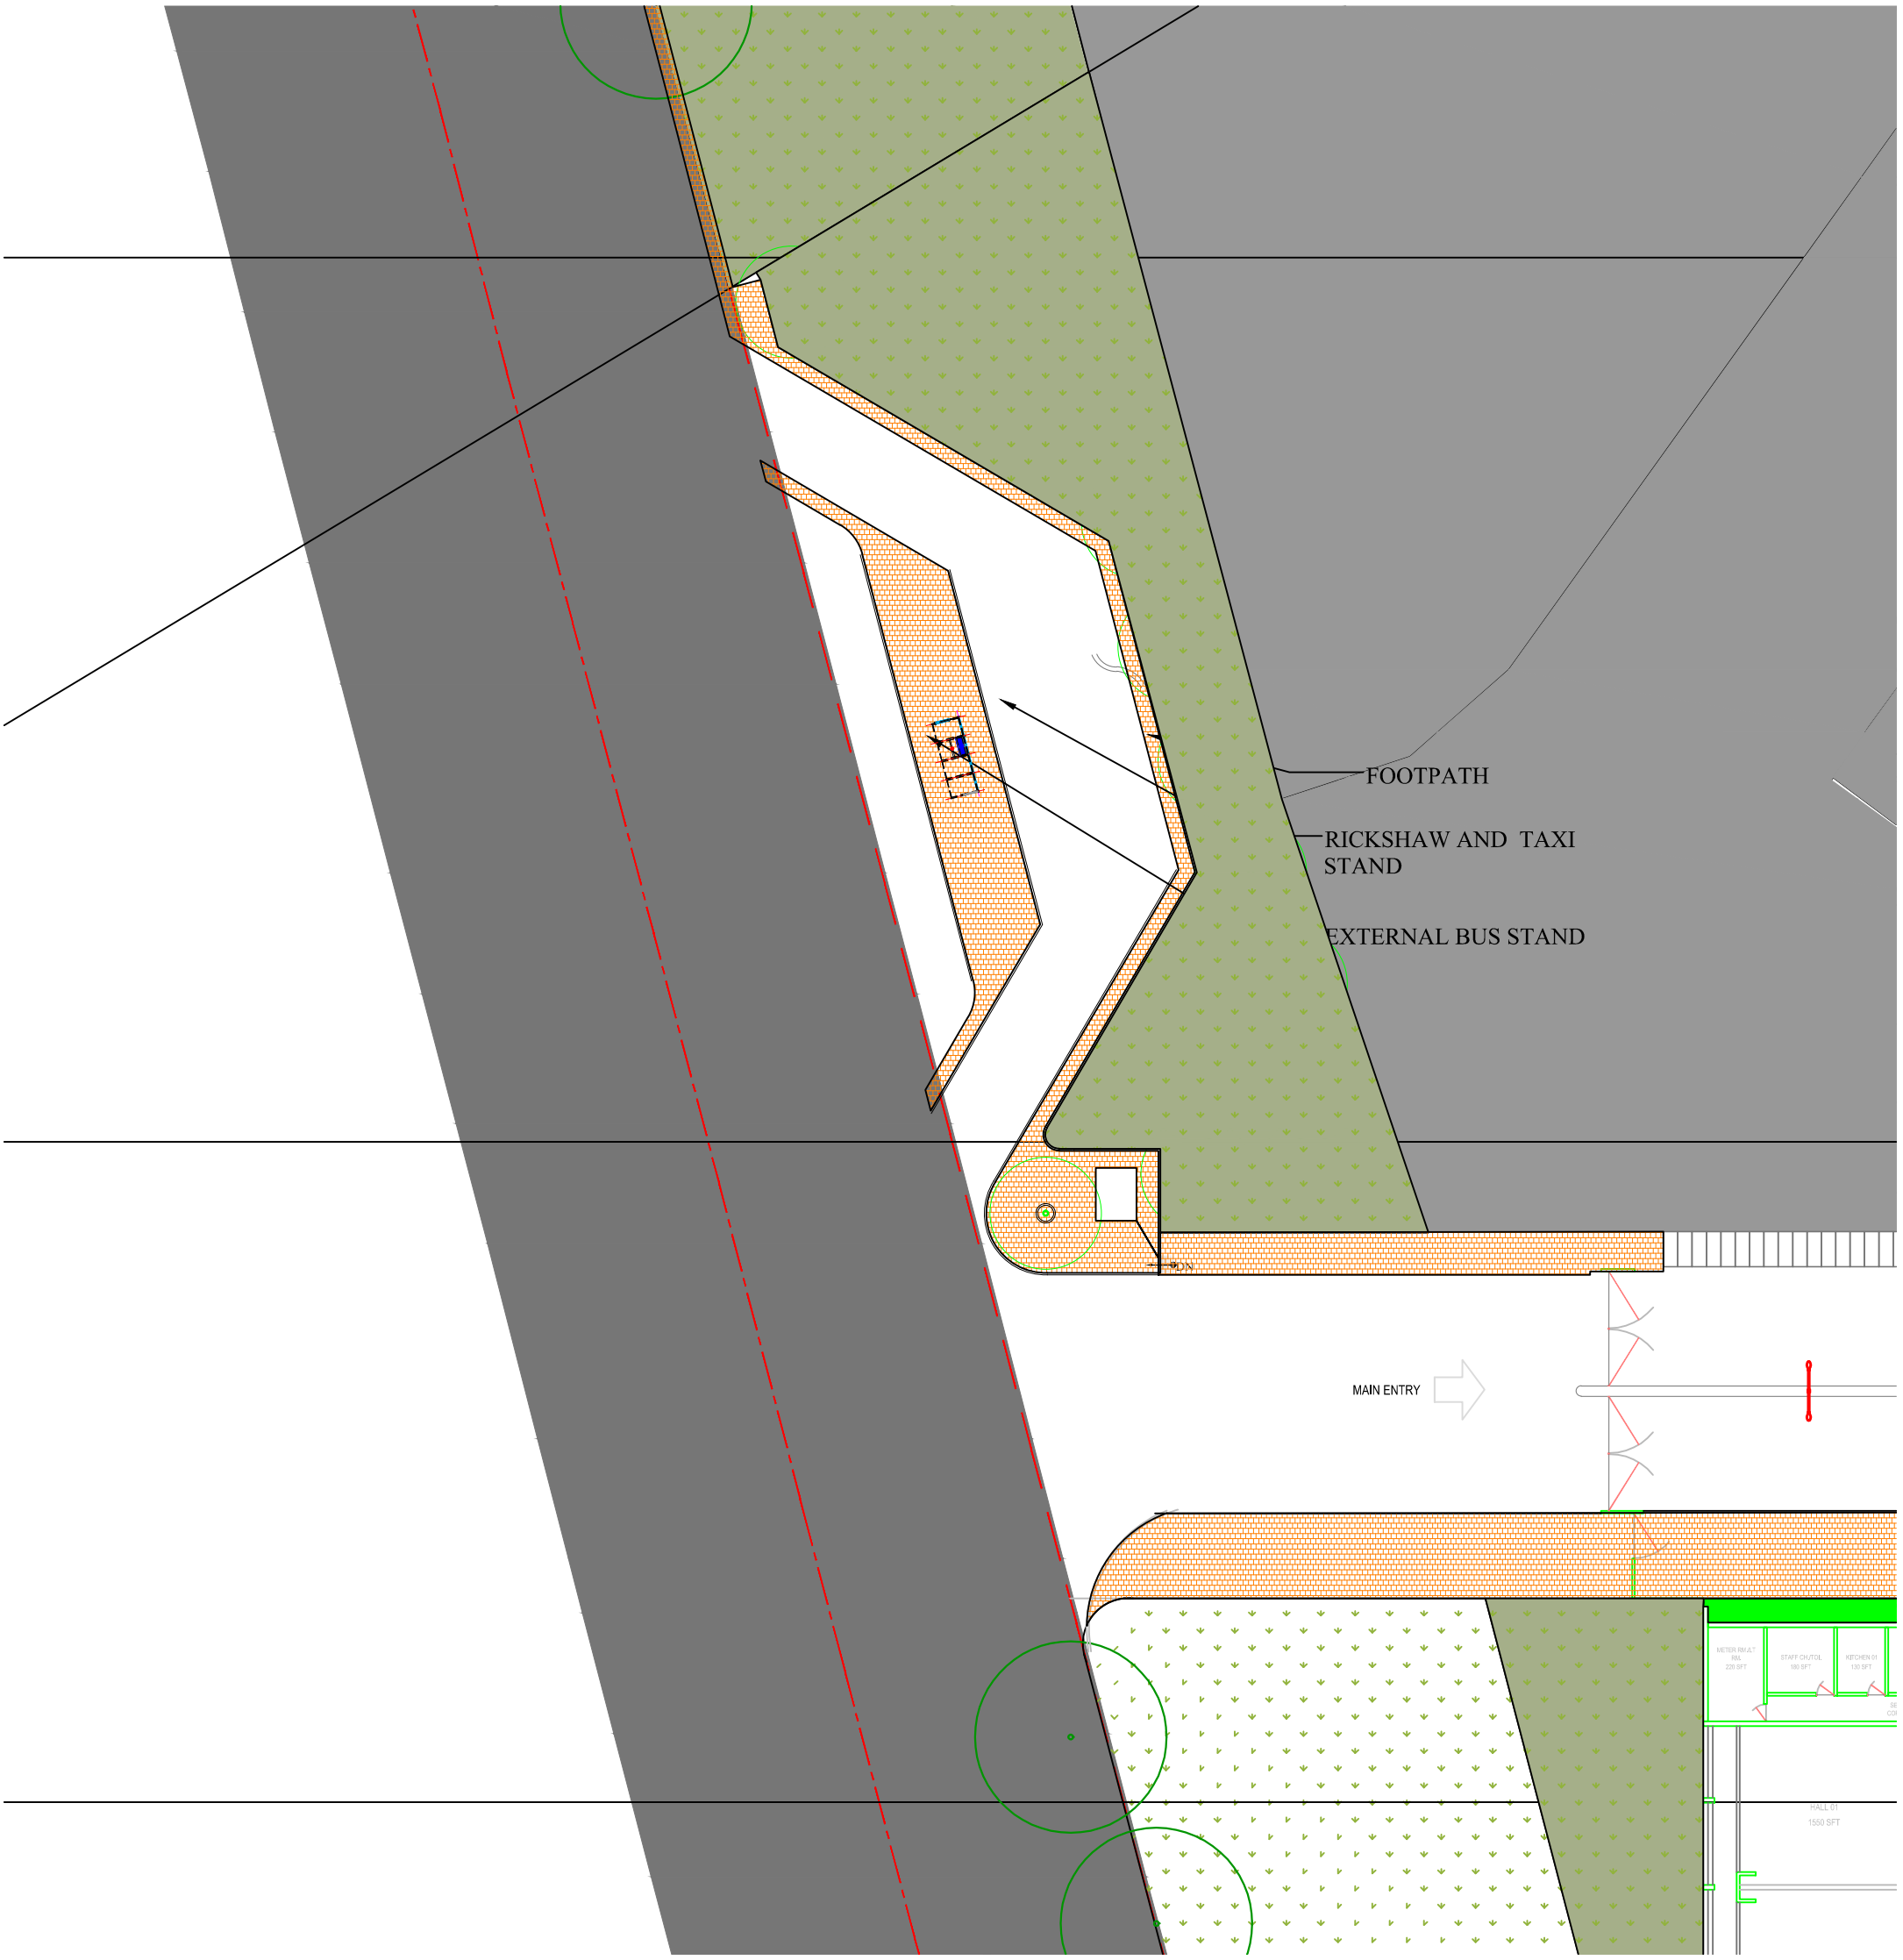

FOOTPATH
RICKSHAW AND TAXI STAND
EXTERNAL BUS STAND
MAIN ENTRY
METER RM /LT RM. 220 SFT
STAFF CH./TOL 180 SFT
KITCHEN 01 130 SFT
HALL 01 1550 SFT