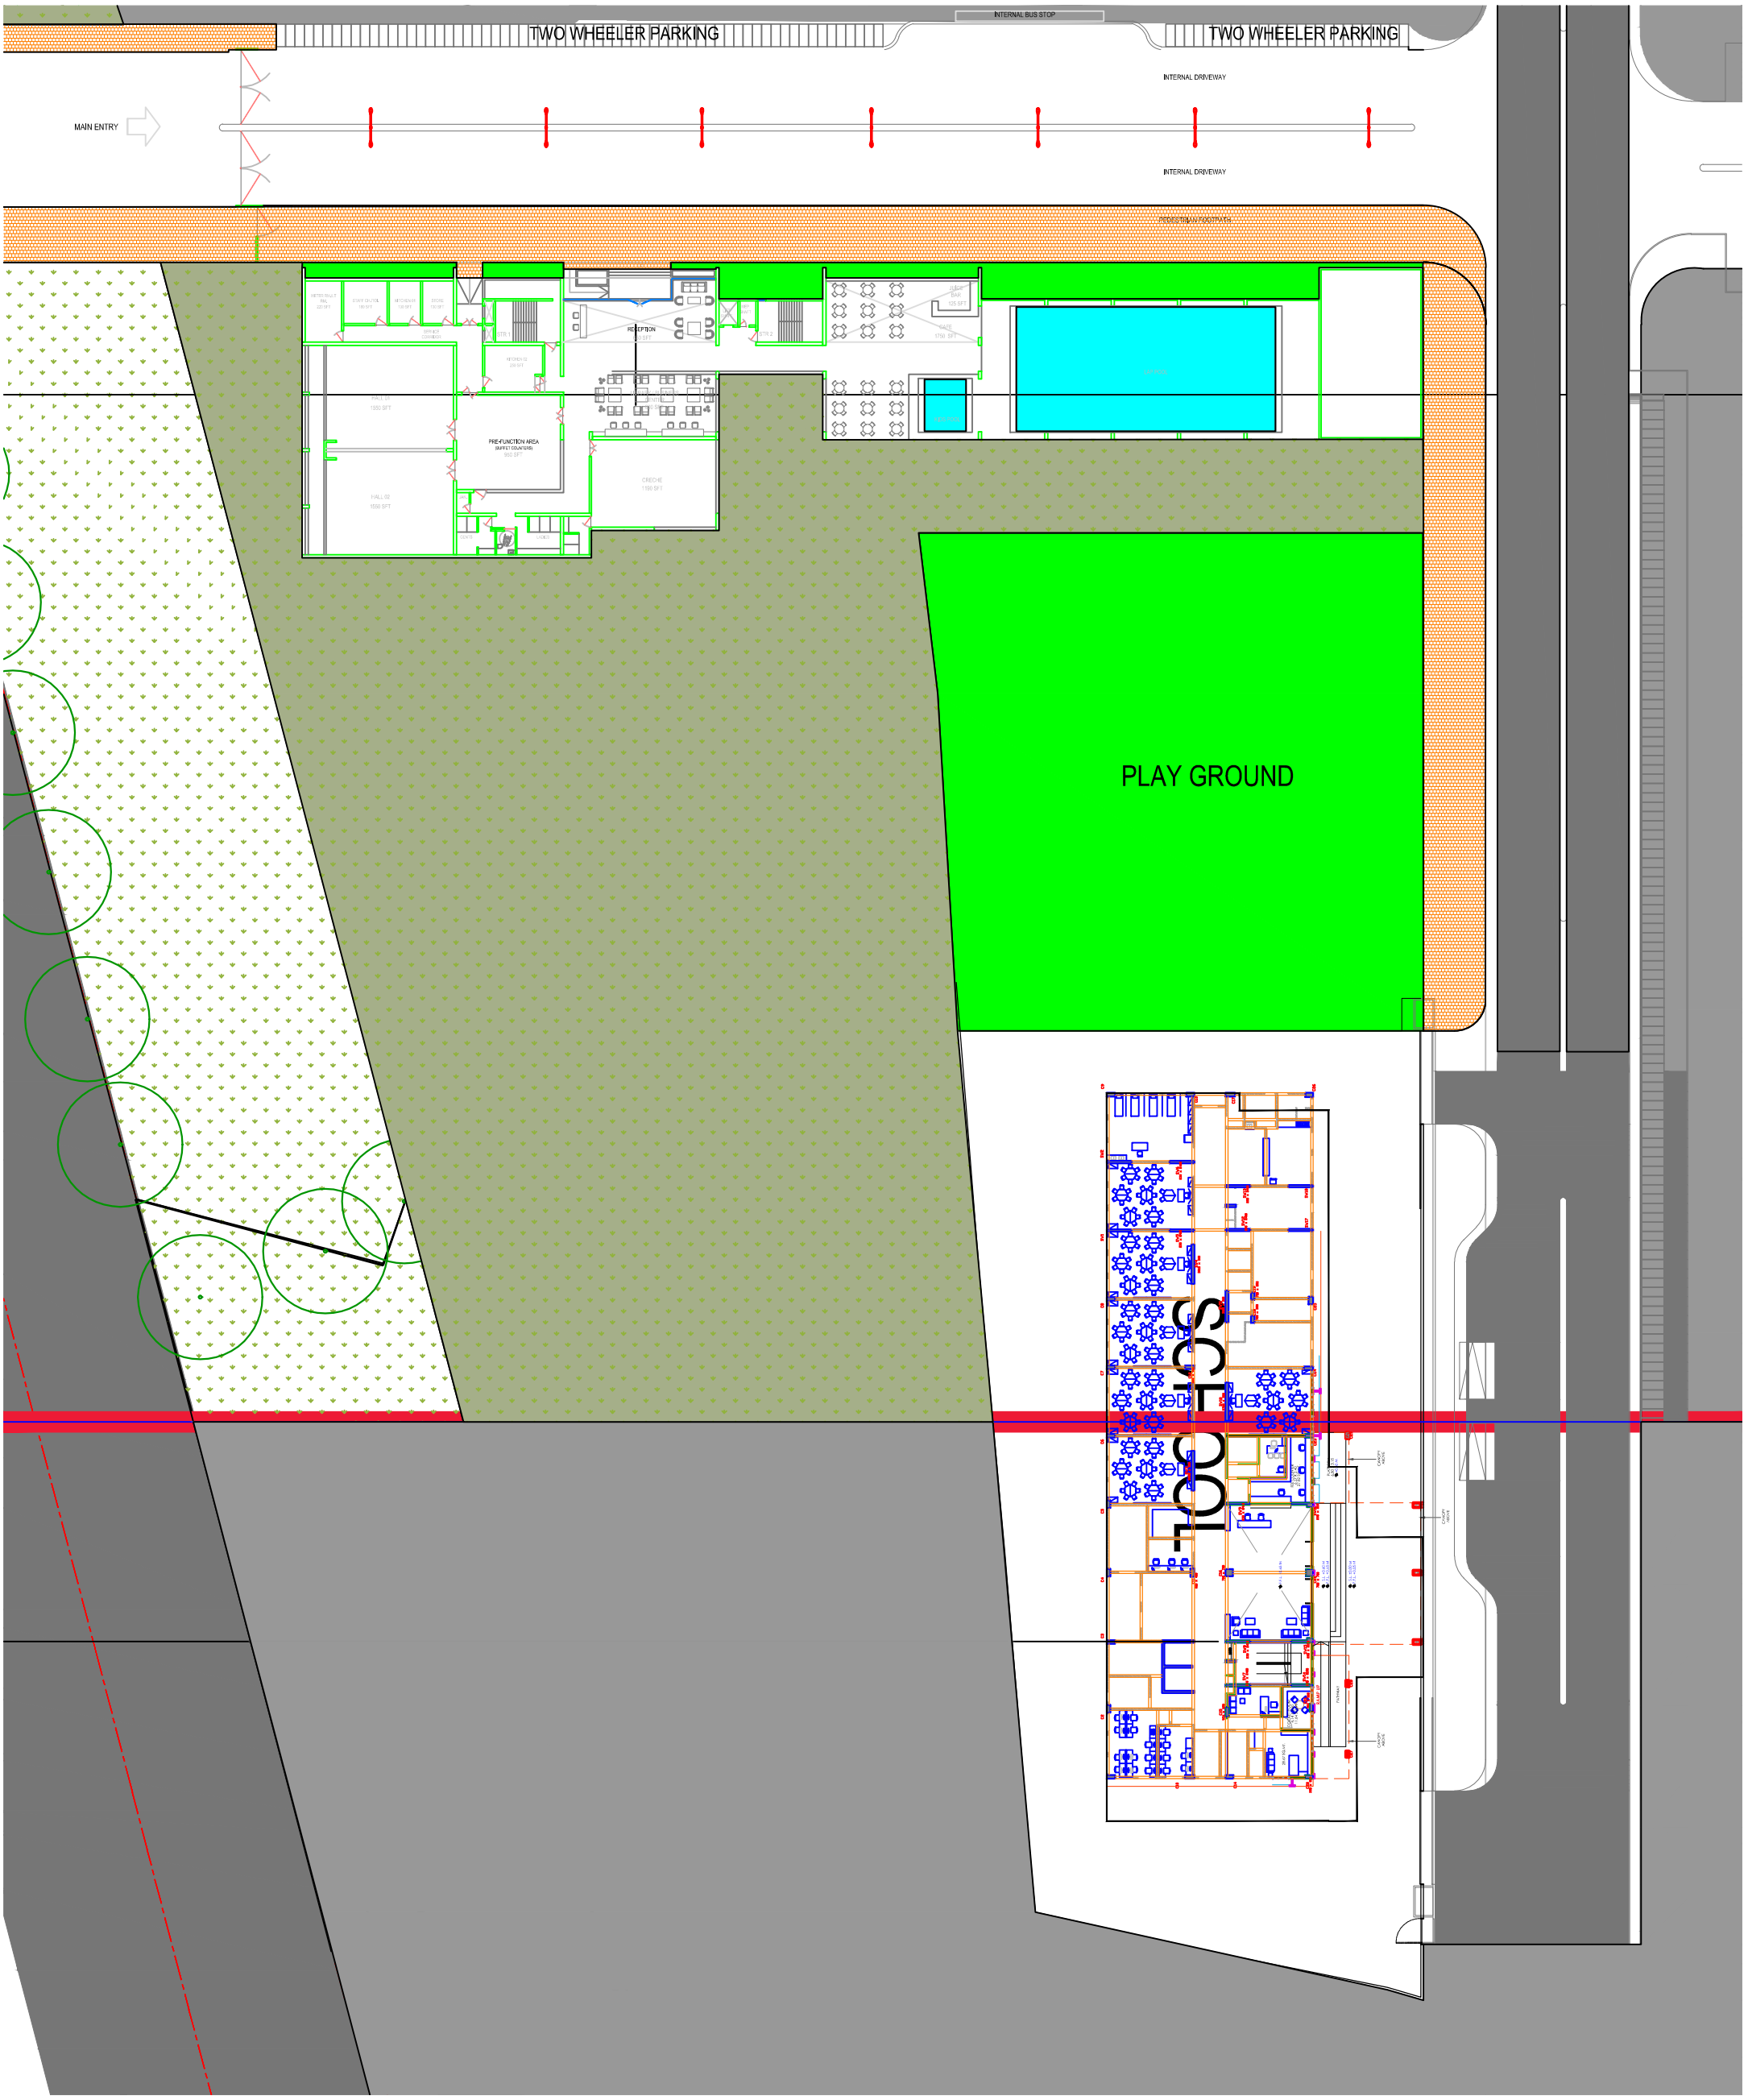

TWO WHEELER PARKING
INTERNAL BUS STOP
TWO WHEELER PARKING
INTERNAL DRIVEWAY
MAIN ENTRY
INTERNAL DRIVEWAY
PEDESTRIAN FOOTPATH
RECEPTION
PRE-FUNCTION AREA
CRECHE
PLAY GROUND
SCALE 1:100