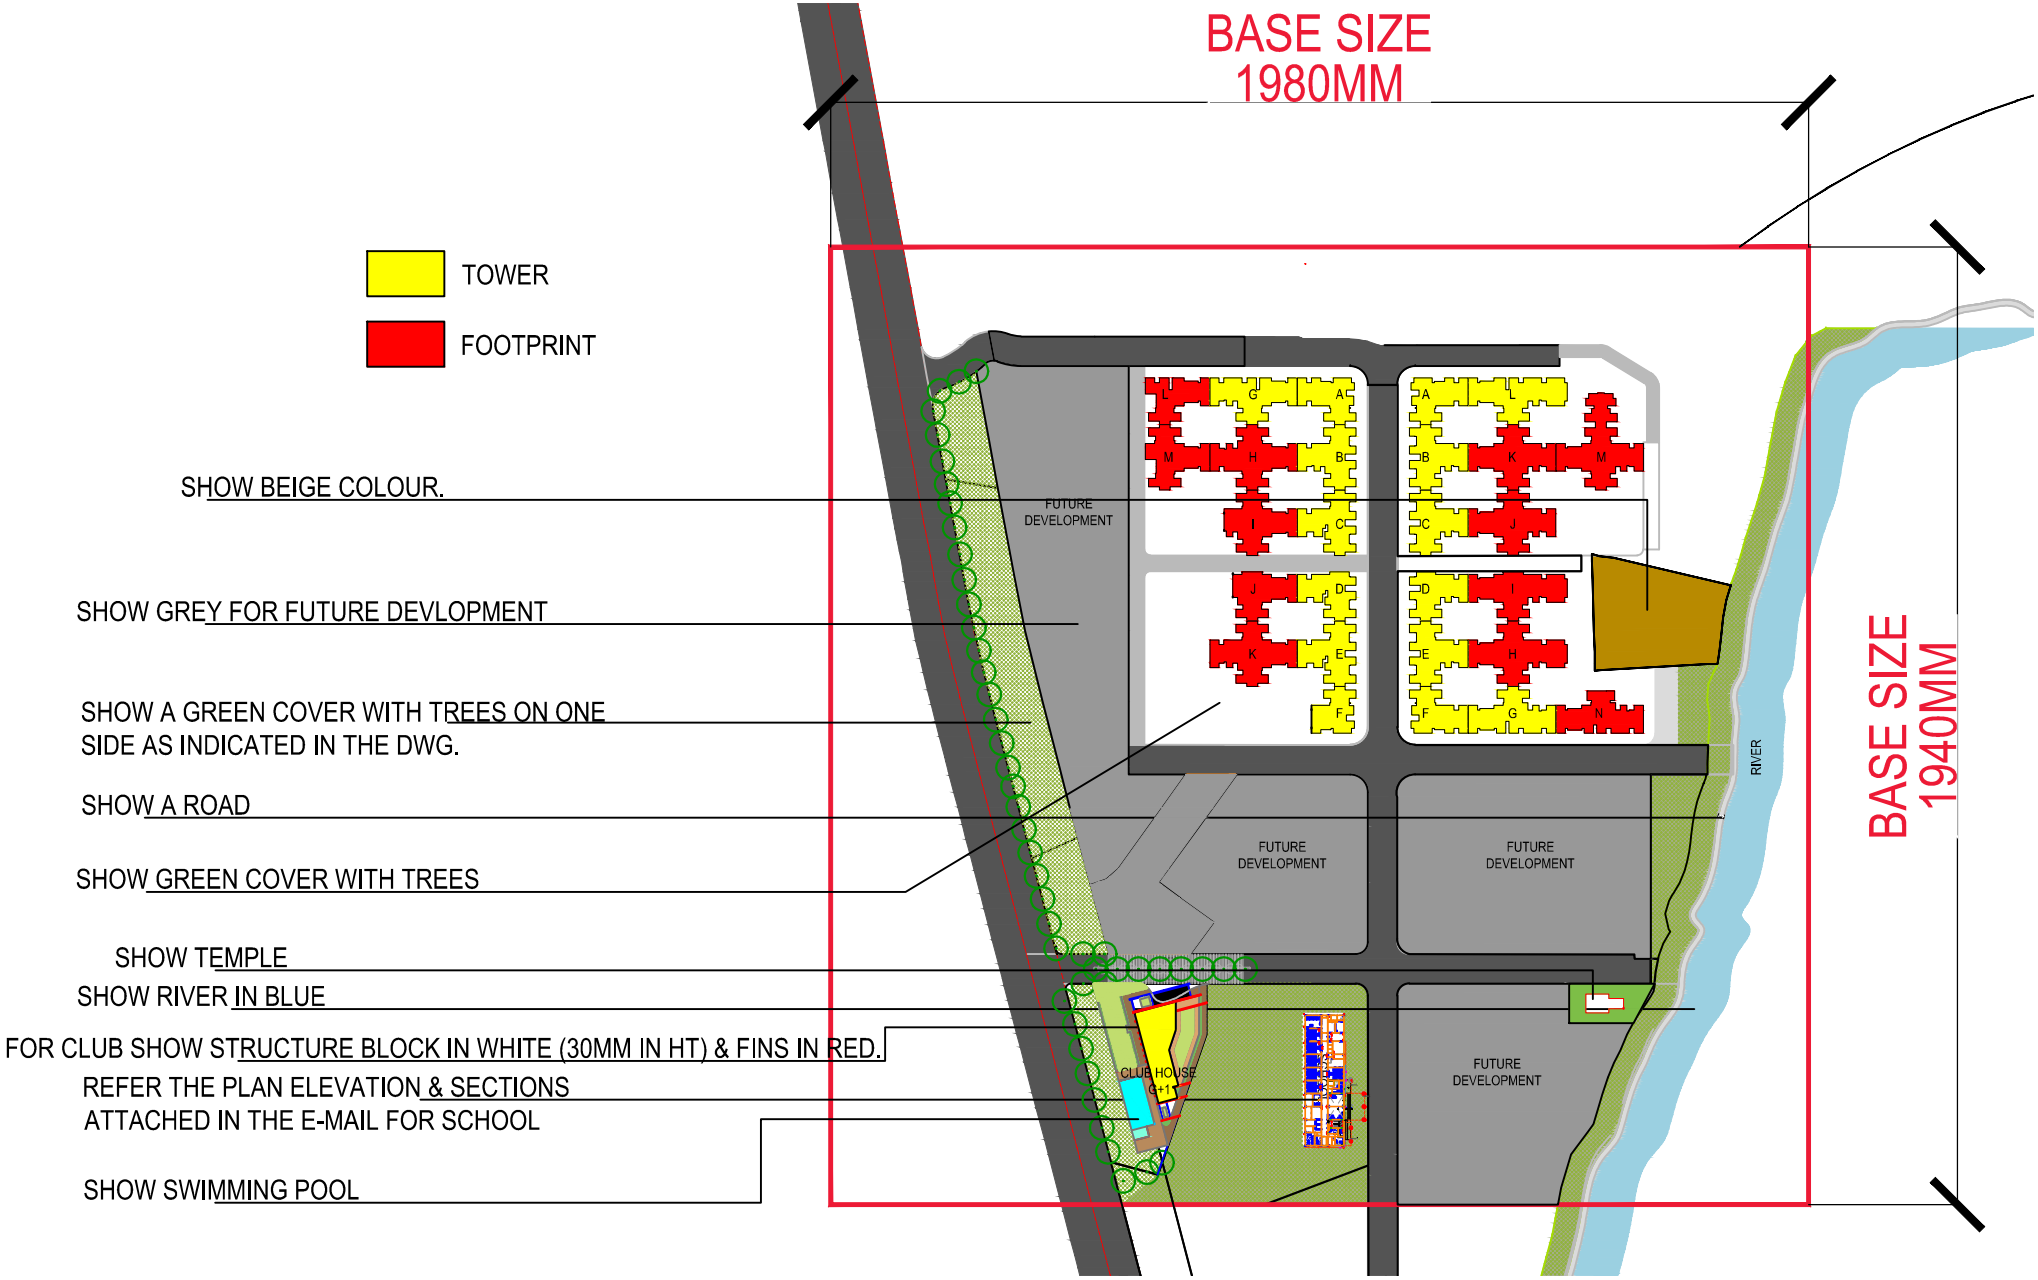

BASE SIZE
1980MM
TOWER
FOOTPRINT
SHOW BEIGE COLOUR.
SHOW GREY FOR FUTURE DEVLOPMENT
SHOW A GREEN COVER WITH TREES ON ONE SIDE AS INDICATED IN THE DWG.
SHOW A ROAD
SHOW GREEN COVER WITH TREES
SHOW TEMPLE
SHOW RIVER IN BLUE
FOR CLUB SHOW STRUCTURE BLOCK IN WHITE (30MM IN HT) & FINS IN RED.
REFER THE PLAN ELEVATION & SECTIONS ATTACHED IN THE E-MAIL FOR SCHOOL
SHOW SWIMMING POOL
FUTURE DEVELOPMENT
FUTURE DEVELOPMENT
FUTURE DEVELOPMENT
FUTURE DEVELOPMENT
CLUB HOUSE G+1
RIVER
BASE SIZE
1940MM