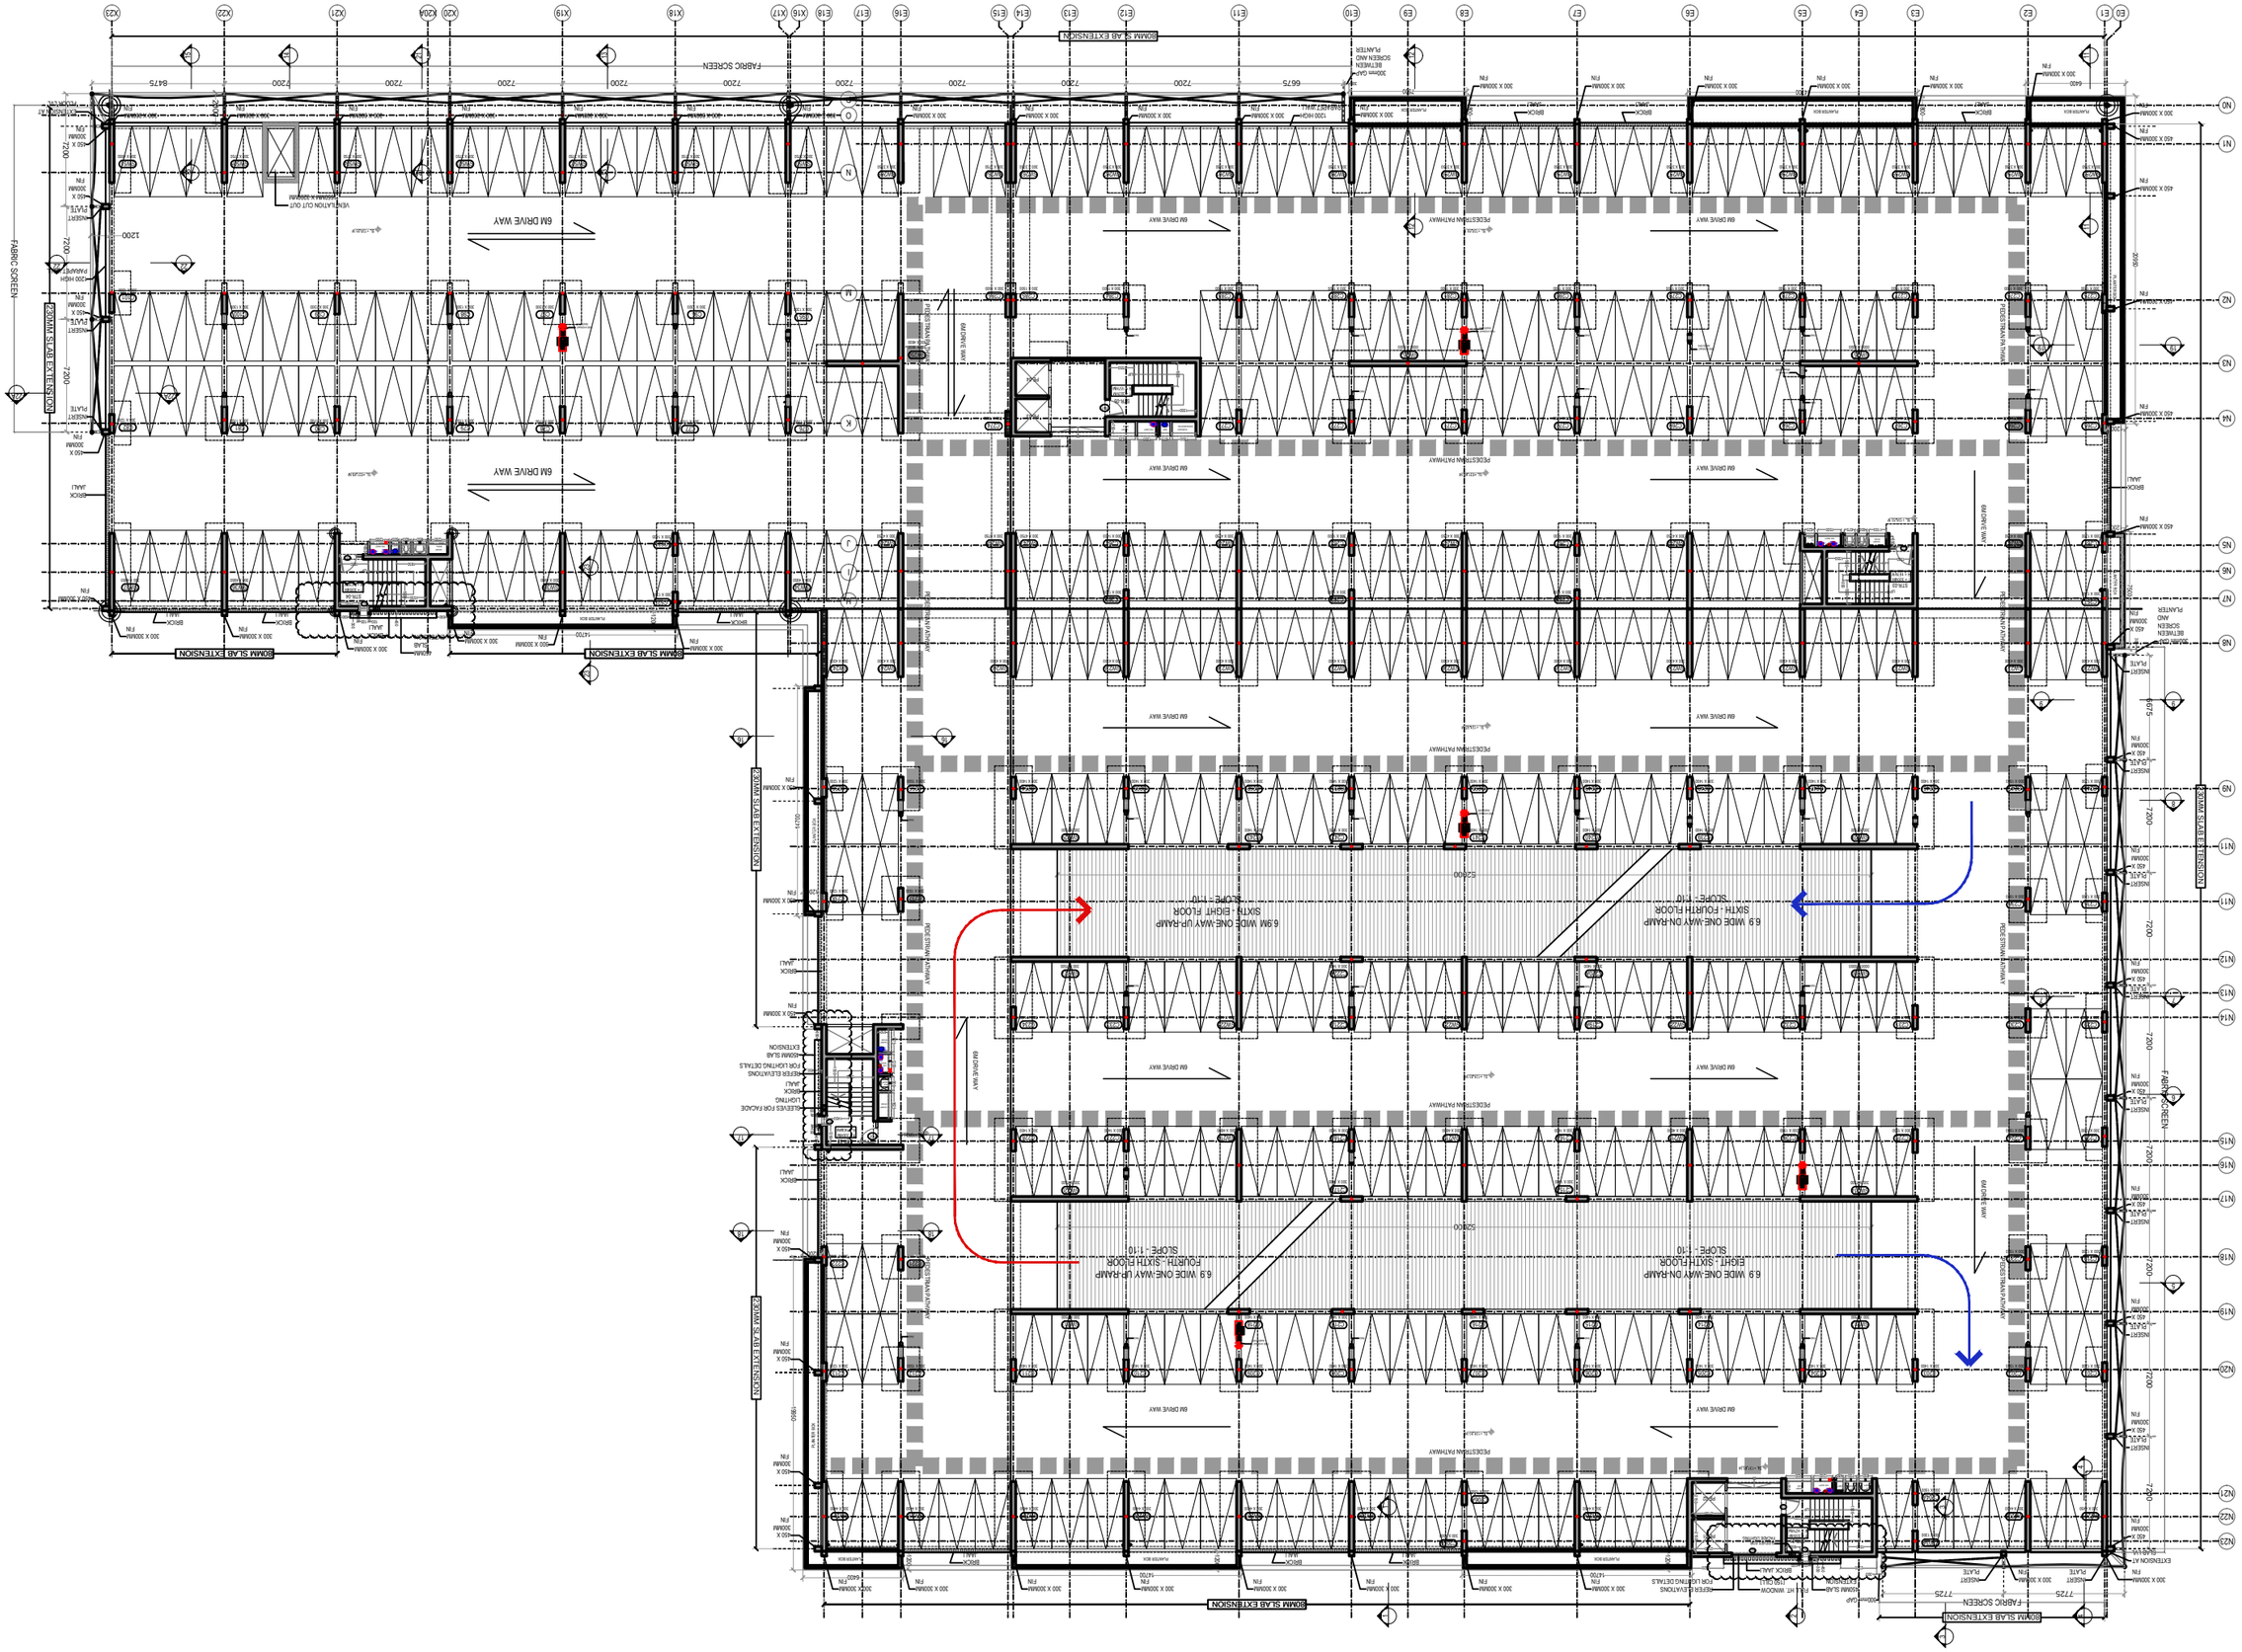

6.9 WIDE ONE-WAY UP-RAMP
SIXTH - EIGHT FLOOR
SLOPE - 1:10
6.9 WIDE ONE-WAY ON-RAMP
SIXTH - FOURTH FLOOR
SLOPE - 1:10
6.9 WIDE ONE-WAY UP-RAMP
FOURTH - SIXTH FLOOR
SLOPE - 1:10
6.9 WIDE ONE-WAY ON-RAMP
EIGHT - SIXTH FLOOR
SLOPE - 1:10
80MM SLAB EXTENSION
FABRIC SCREEN
6M DRIVE WAY
PEDESTRIAN PATHWAY
BRICK JAALI
PLANTER BOX
INSERT PLATE