
GANESH AREA PEDESTAL

NOTE: EDGE DETAIL TO BE SAME AS EXISTING PEDESTAL.

VIEW

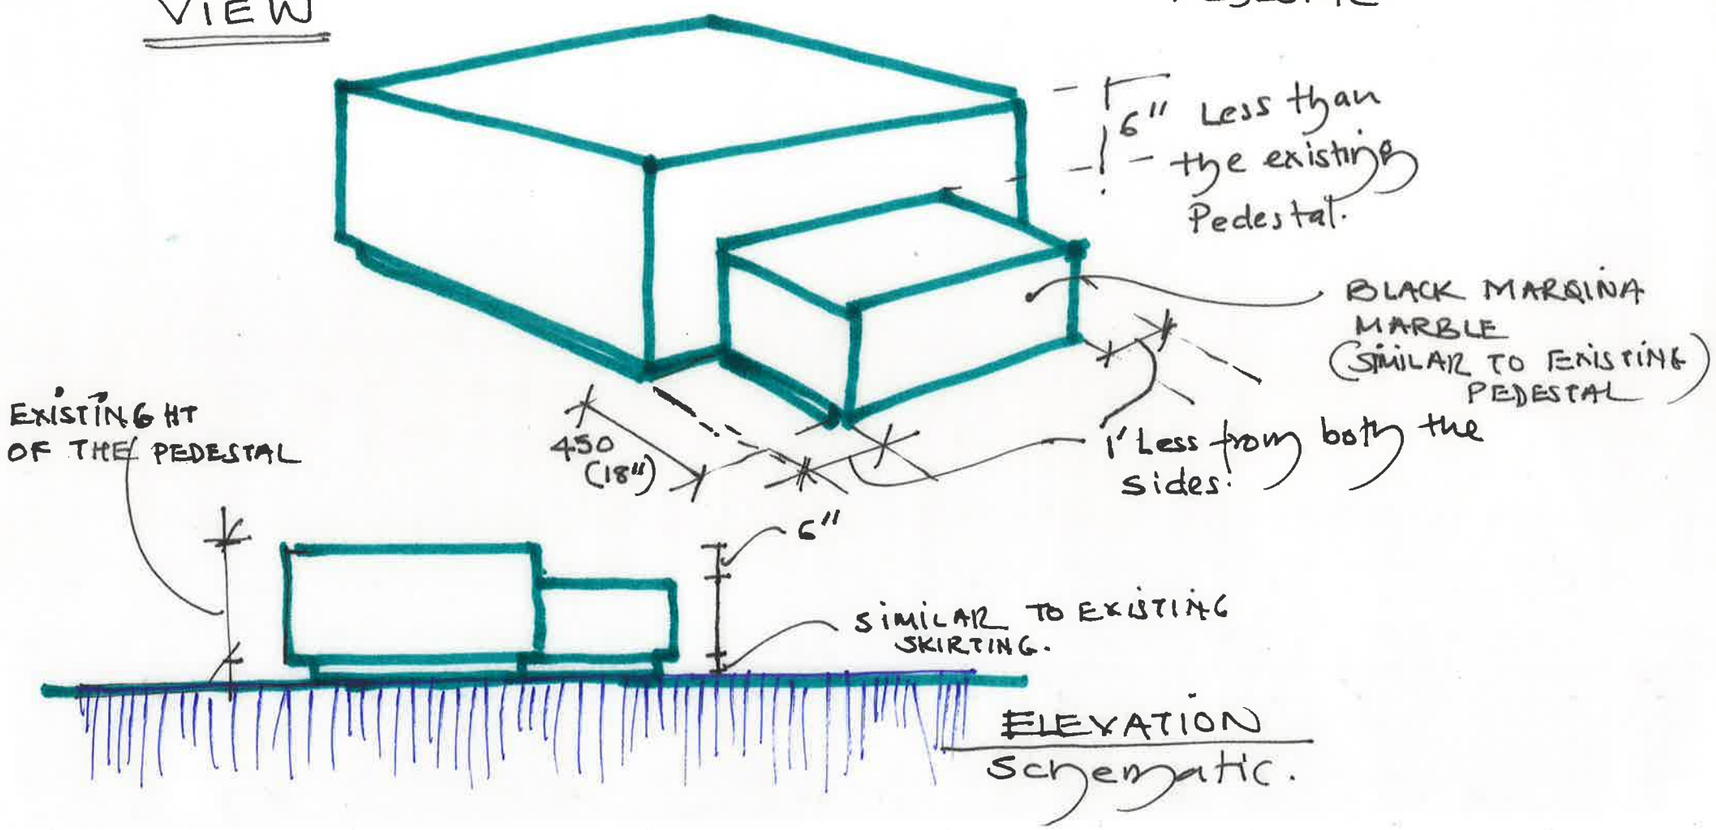

ELEVATION
Schematic.