
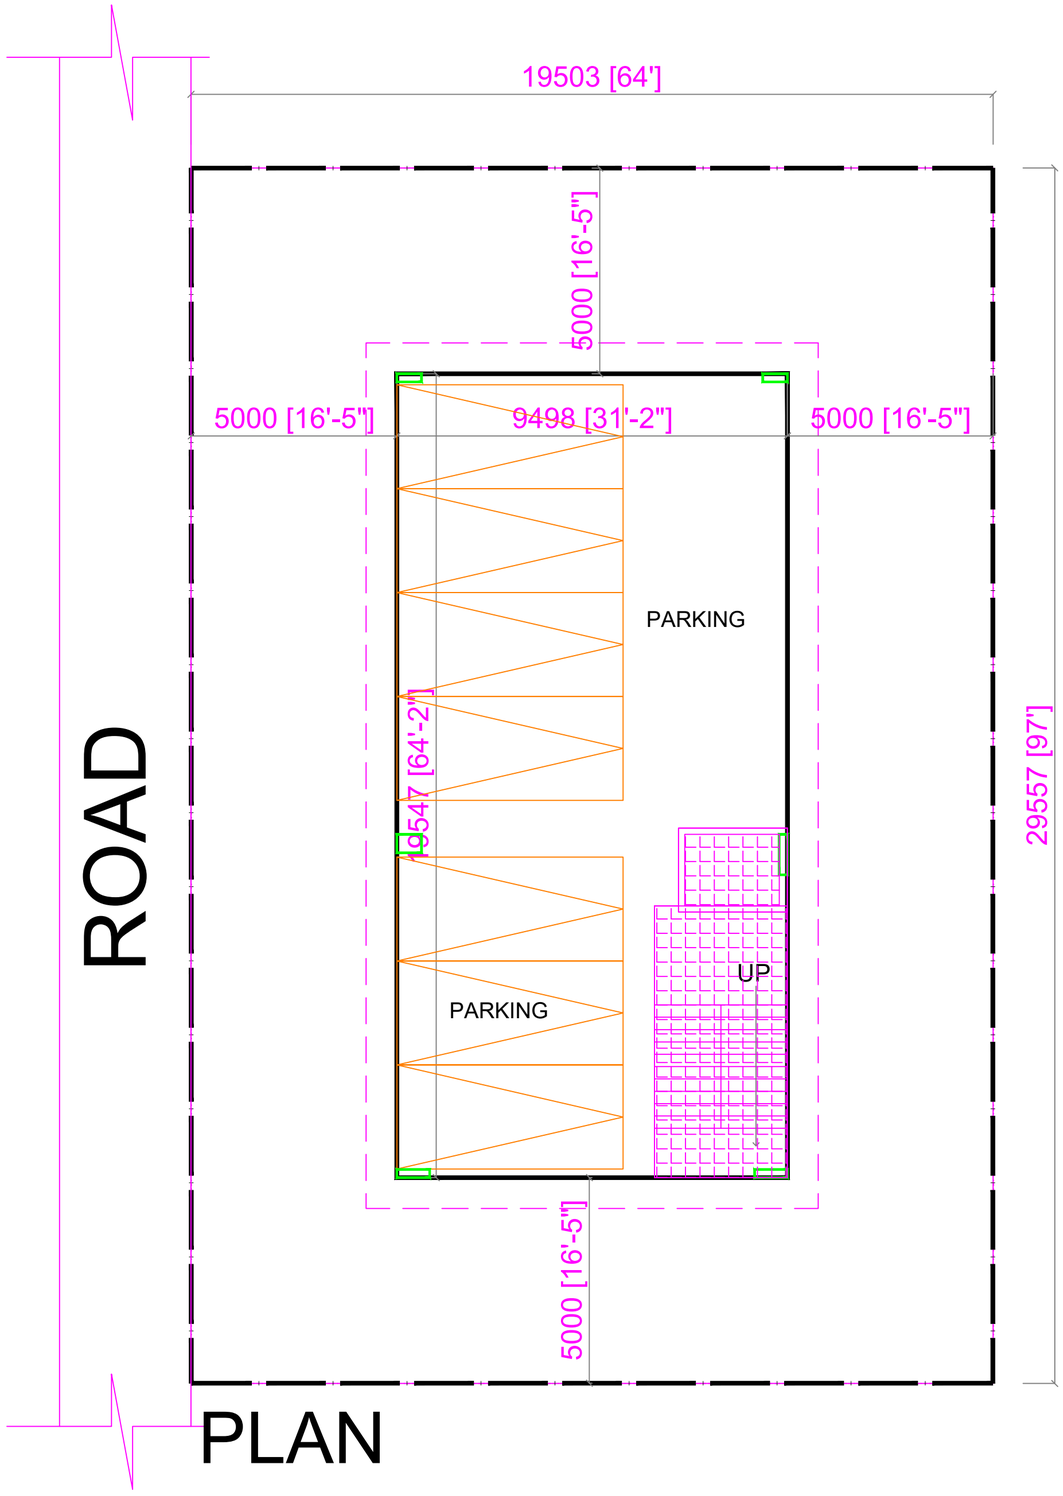


PLAN

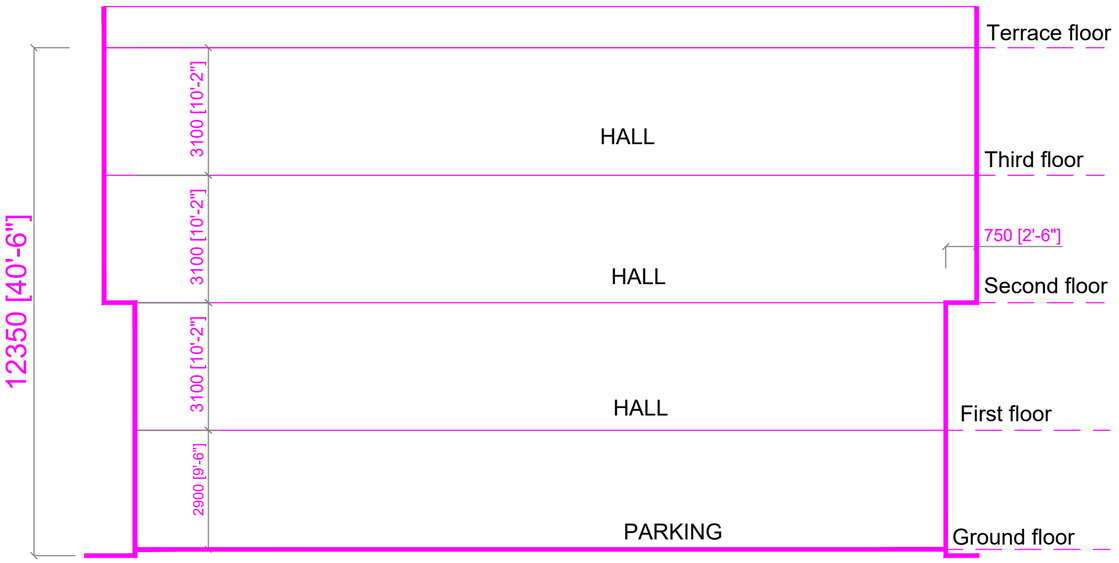

SECTION

MUTT DESIGN OPTION 1	
Details	**In Smt**
Site area	576.00
Stilt	-
Ground floor area	185.65
First floor	231.47
Second floor	231.47
Total Area	648.59
Permisible FAR	1.75
Achieved FAR	1.1260
Permisible Building ht	15mts(below)
Achieved Building ht	12.35
Set back	5mts
Required cars	7Nos
Achieved cars	7Nos

NORTH