
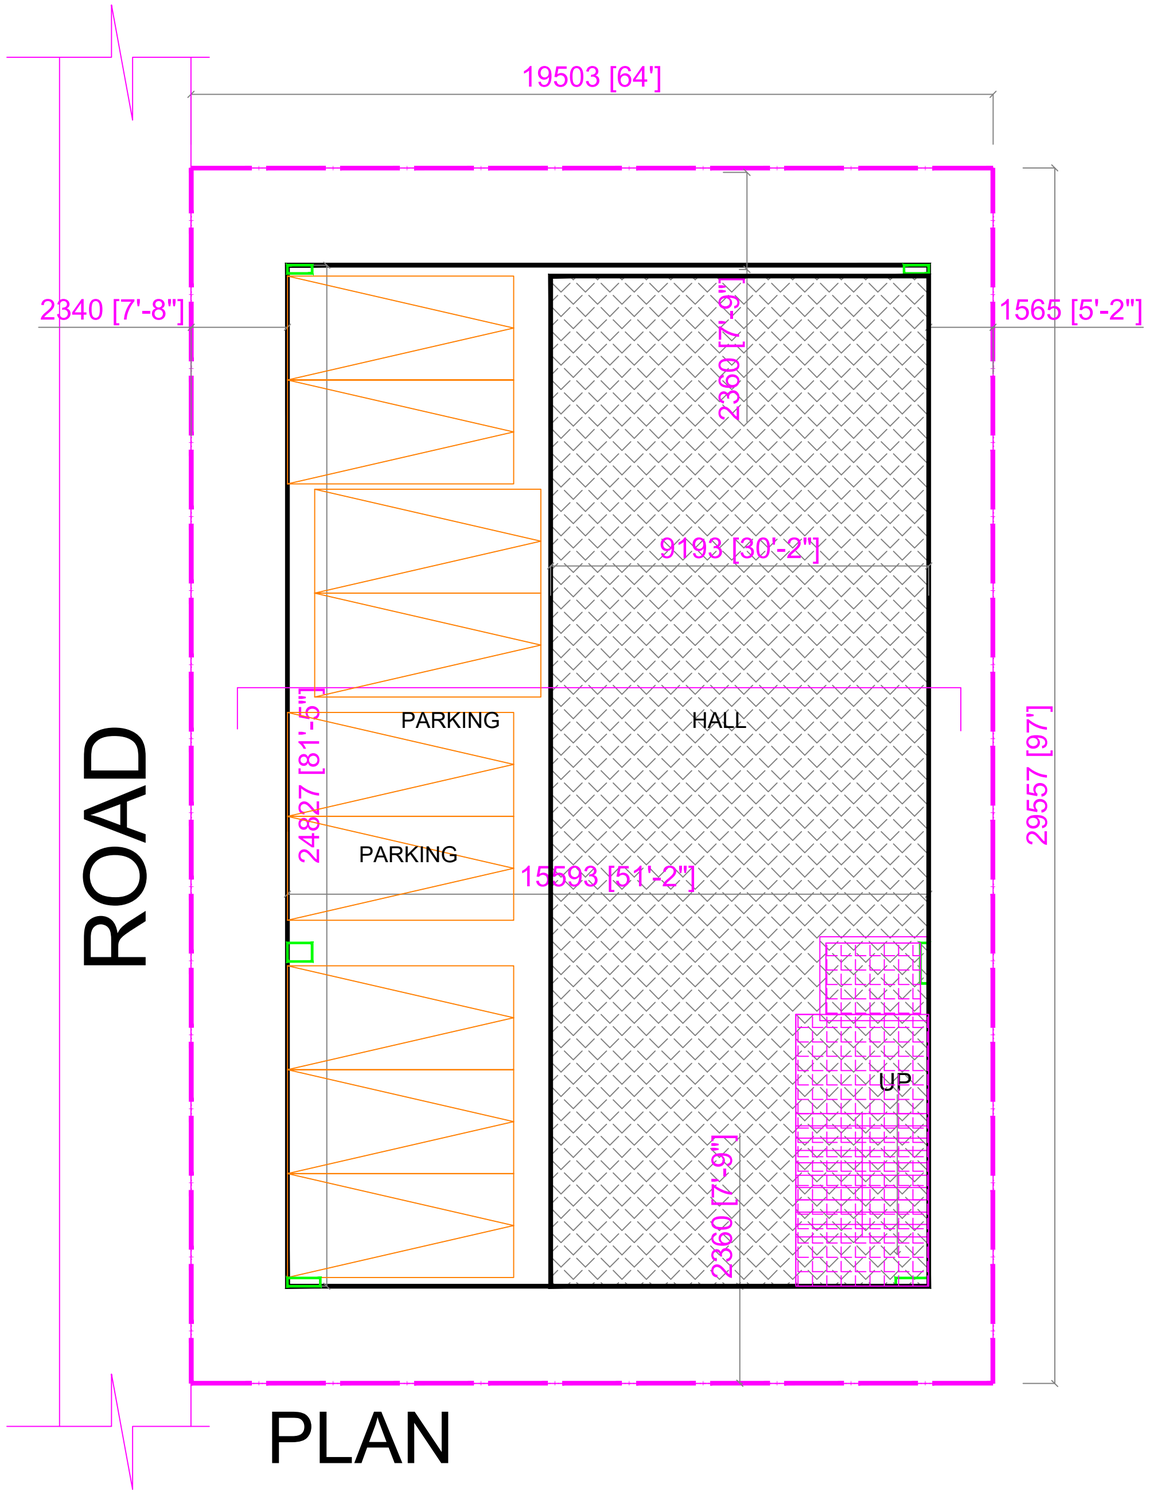


PLAN

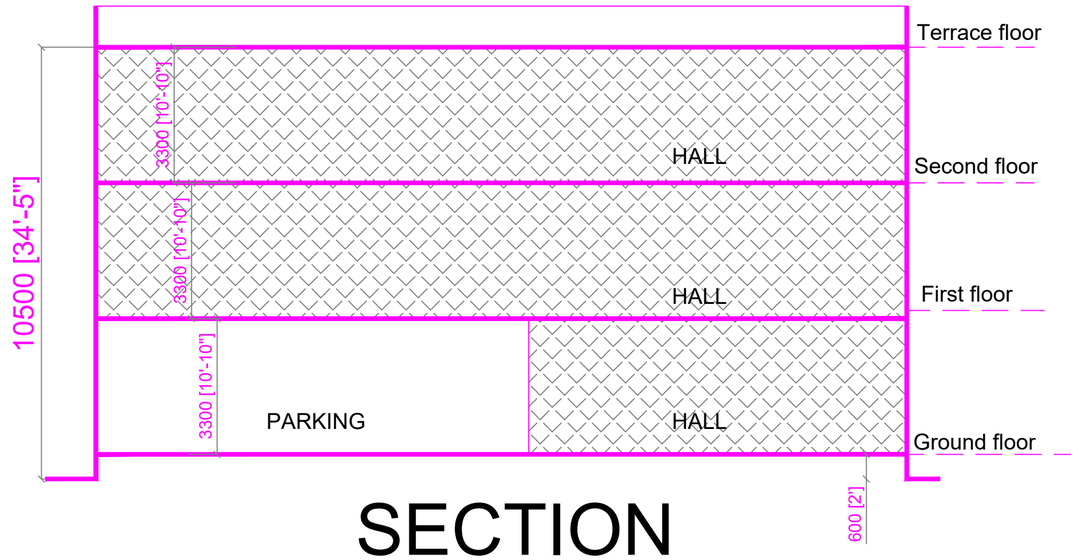

SECTION

MUTT DESIGN OPTION 2	
Details	**In Smt**
Site area	576.00
Ground floor area	200.79
First floor	362.13
Second floor	362.13
Total Area	925.05
Permisible FAR	1.75
Achieved FAR	1.6060
Permisible Building ht	11.5
Achieved Building ht	10.5
Set back	%
Required cars	9Nos
Achieved cars	9Nos

NORTH