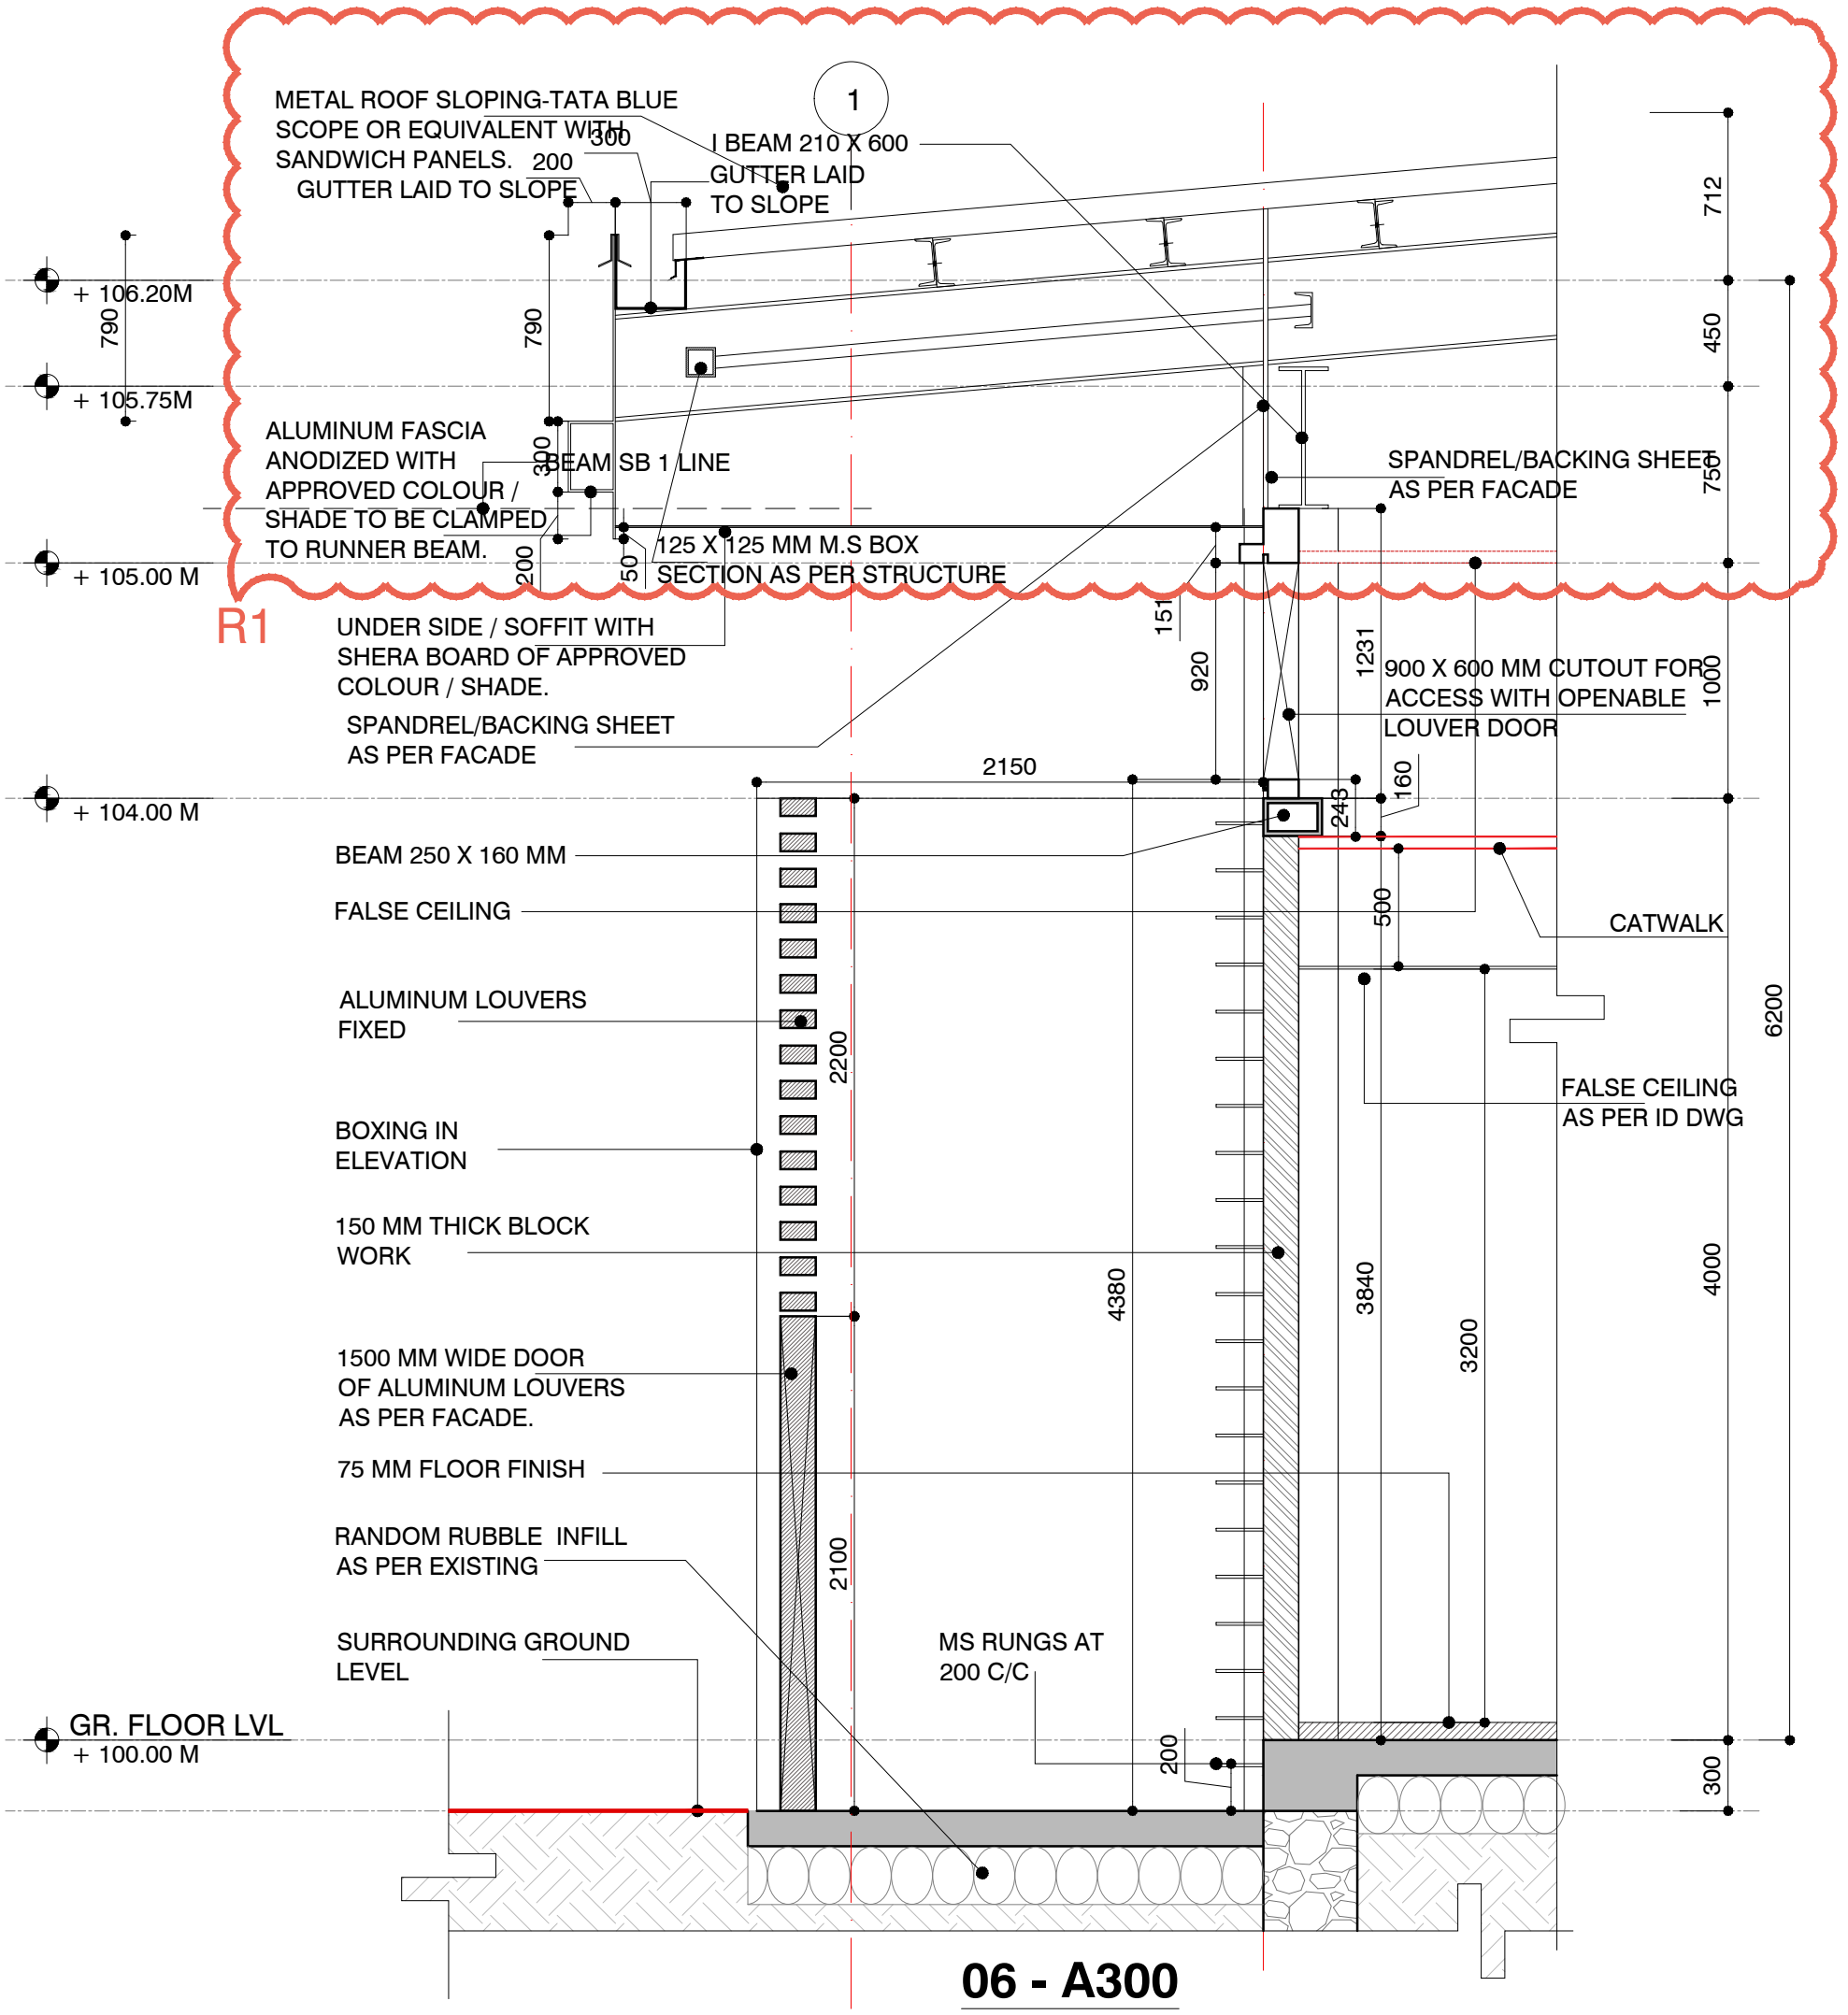

METAL ROOF SLOPING-TATA BLUE SCOPE OR EQUIVALENT WITH SANDWICH PANELS.
GUTTER LAID TO SLOPE
1
300
200
I BEAM 210 X 600
GUTTER LAID TO SLOPE
+ 106.20M
+ 105.75M
+ 105.00 M
790
790
712
450
750
ALUMINUM FASCIA ANODIZED WITH APPROVED COLOUR / SHADE TO BE CLAMPED TO RUNNER BEAM.
300
BEAM SB 1 LINE
SPANDREL/BACKING SHEET AS PER FACADE
200
50
125 X 125 MM M.S BOX SECTION AS PER STRUCTURE
R1
UNDER SIDE / SOFFIT WITH SHERA BOARD OF APPROVED COLOUR / SHADE.
SPANDREL/BACKING SHEET AS PER FACADE
151
920
1231
900 X 600 MM CUTOUT FOR ACCESS WITH OPENABLE LOUVER DOOR
1000
2150
+ 104.00 M
BEAM 250 X 160 MM
FALSE CEILING
243
160
500
CATWALK
ALUMINUM LOUVERS FIXED
2200
6200
FALSE CEILING AS PER ID DWG
BOXING IN ELEVATION
150 MM THICK BLOCK WORK
4380
3840
3200
4000
1500 MM WIDE DOOR OF ALUMINUM LOUVERS AS PER FACADE.
75 MM FLOOR FINISH
RANDOM RUBBLE INFILL AS PER EXISTING
2100
SURROUNDING GROUND LEVEL
MS RUNGS AT 200 C/C
200
300
GR. FLOOR LVL
+ 100.00 M

06 - A300

1:30