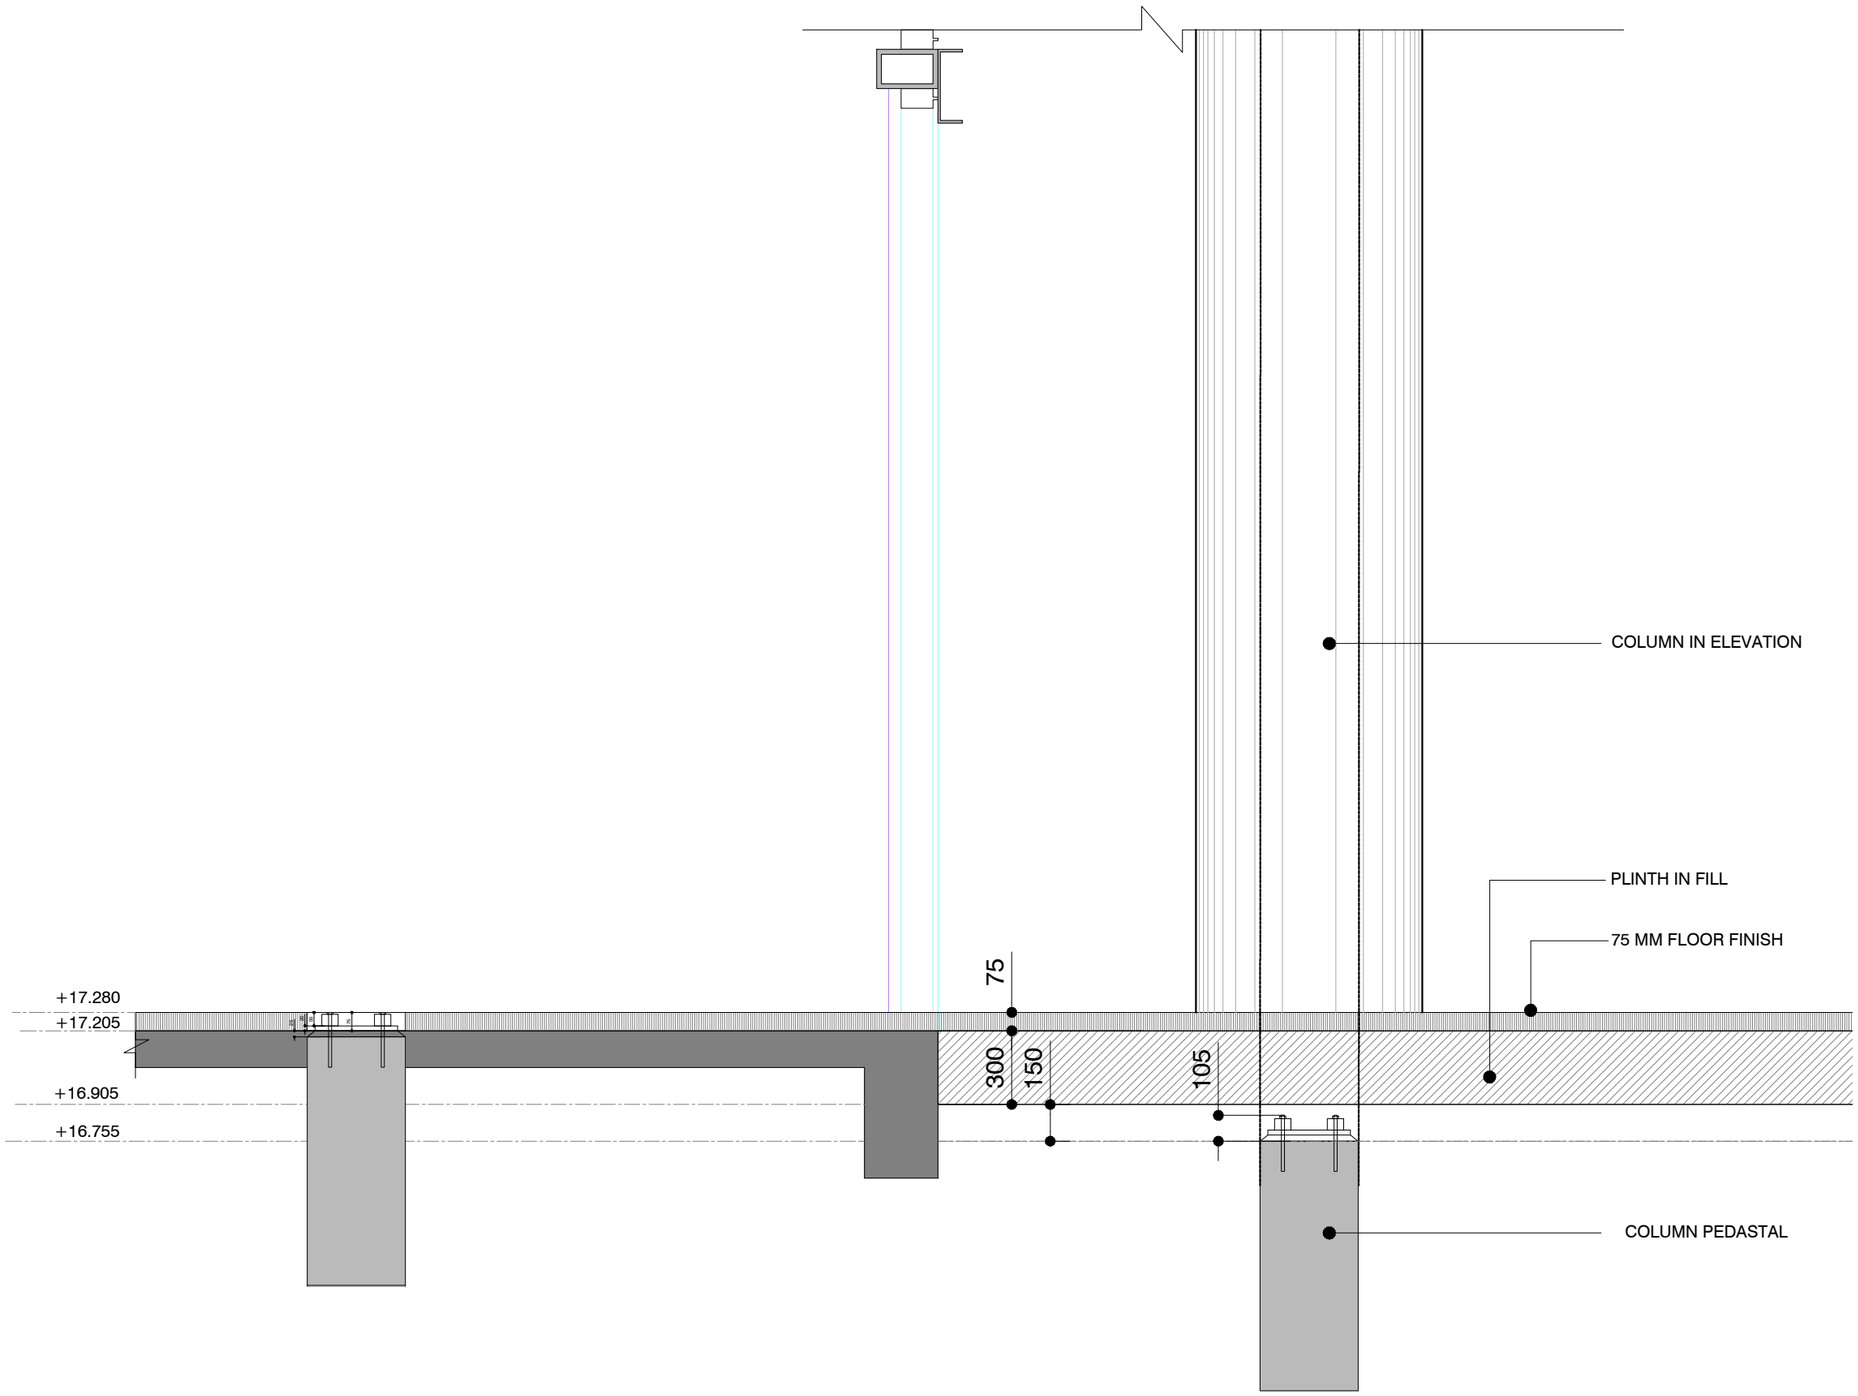


COLUMN PEDESTAL CONDITION AT INTERIOR

COLUMN PEDESTAL CONDITION AT ENTRANCE PLINTH 3 NO. OF CIRCULAR COLUMNS

1:25