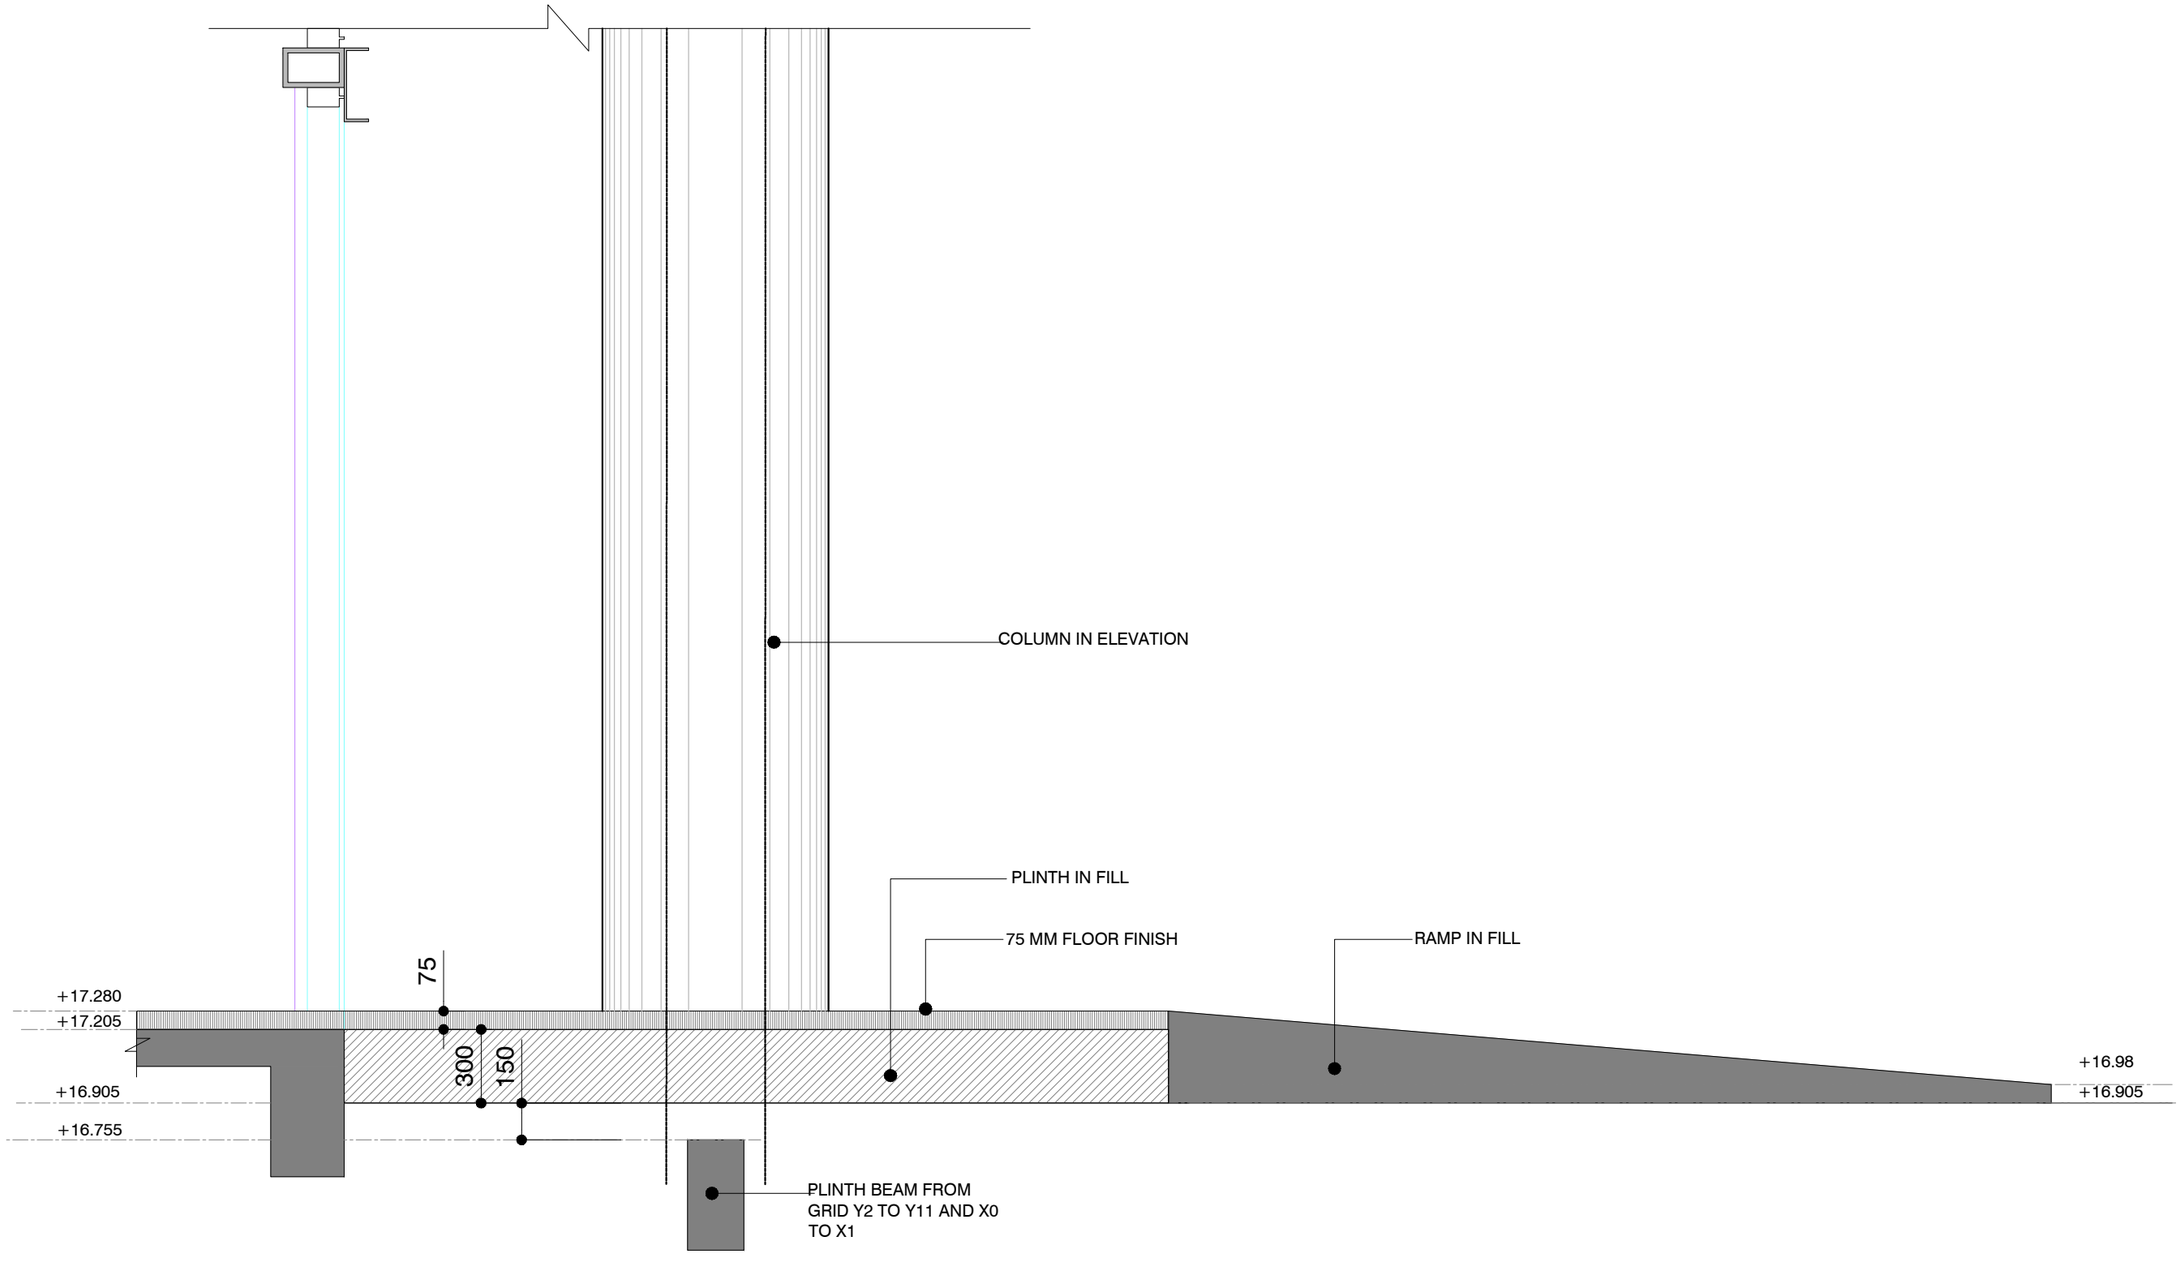


PLINTH BEAM CONDITION AT ENTRANCE

1:25