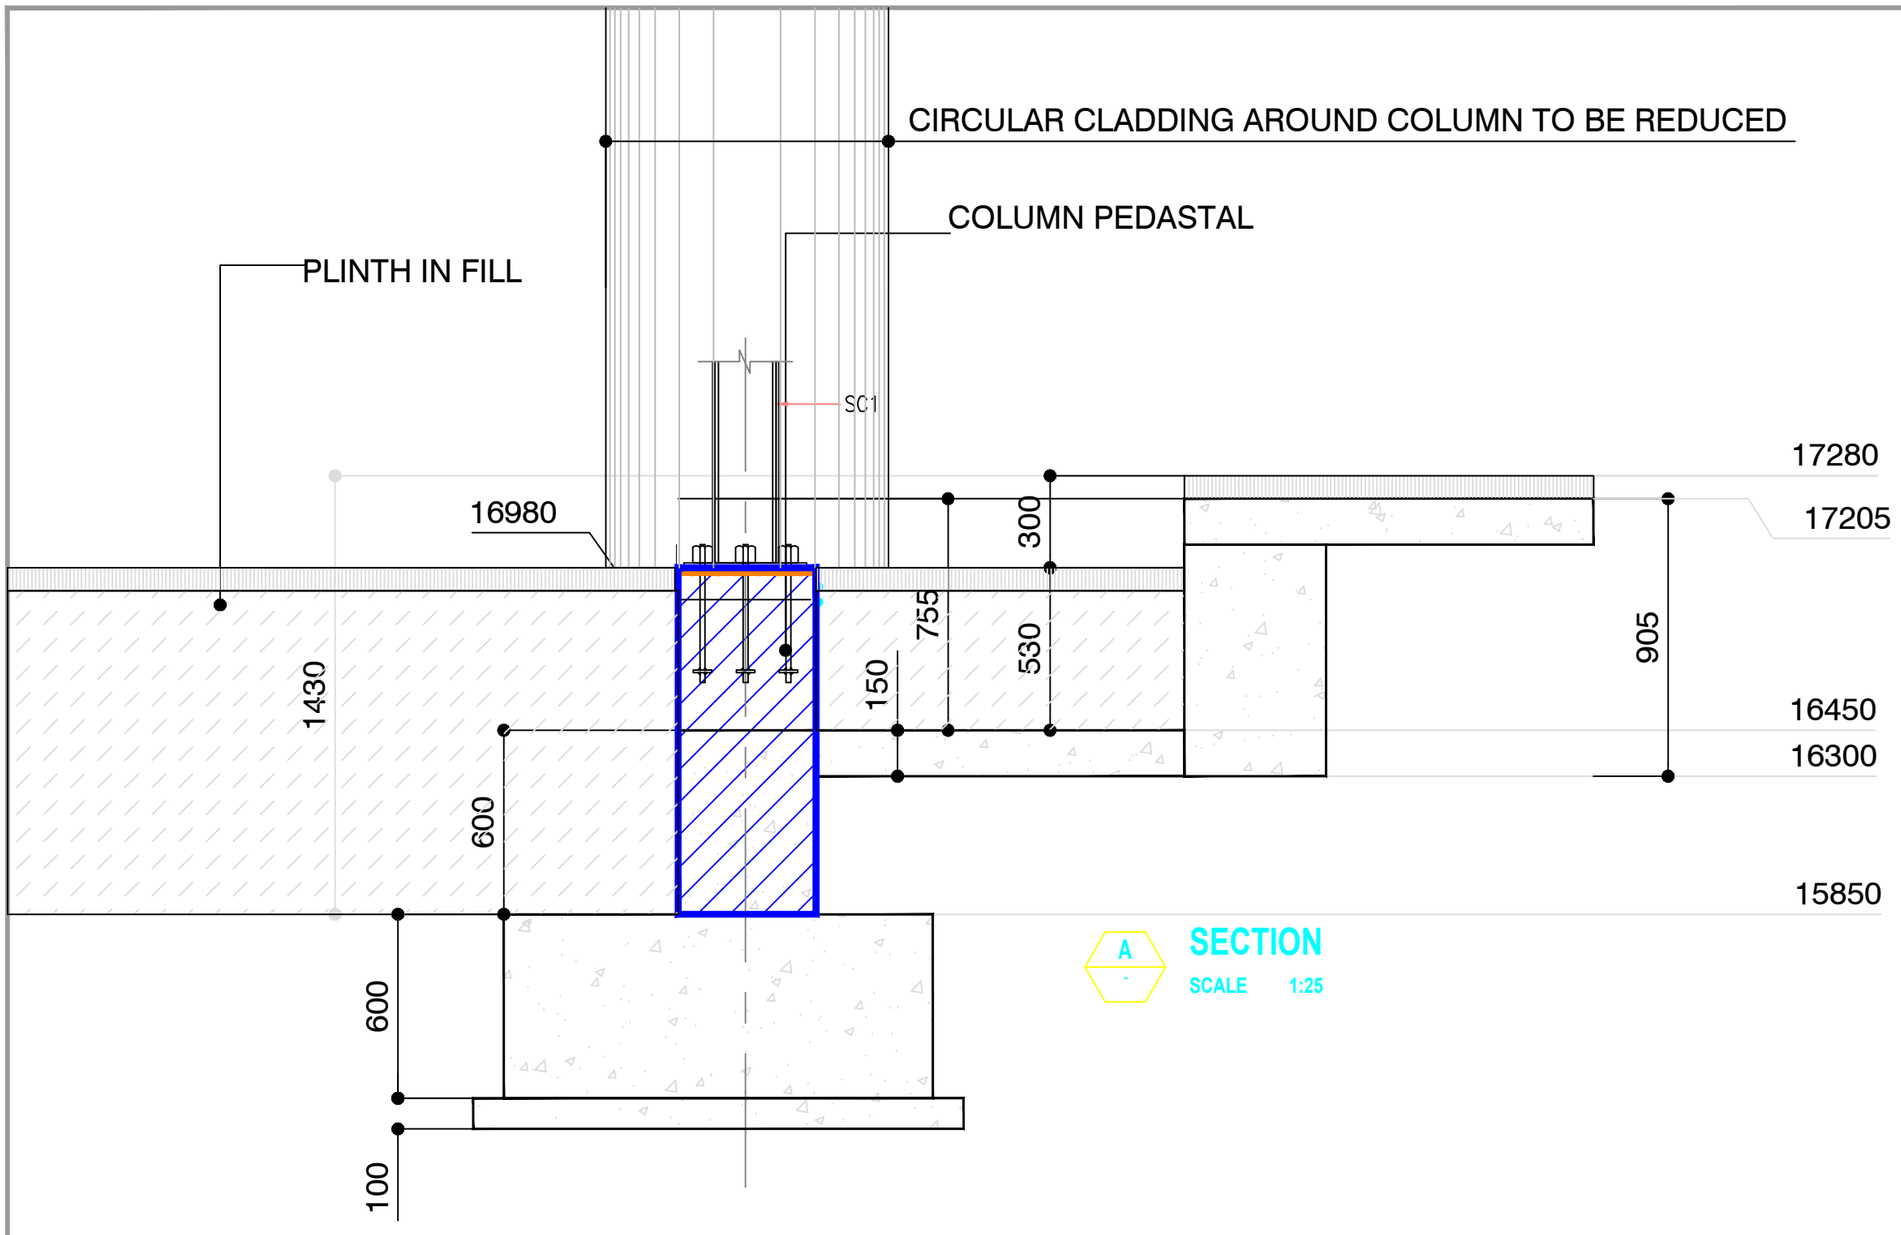



A
-
SECTION
SCALE 1:25

# PLINTH BEAM CONDITION AT ENTRANCE

PREMIER LAND: SALES OFFICE-

LODHA IN HOUSE WORKING - SPOT SECTIONS AT MAIN ENTRANCE CIRCULAR COLUMNS

DATE - 25-06-2021