


COMPOUND WALL ELEVATION
OPTION A

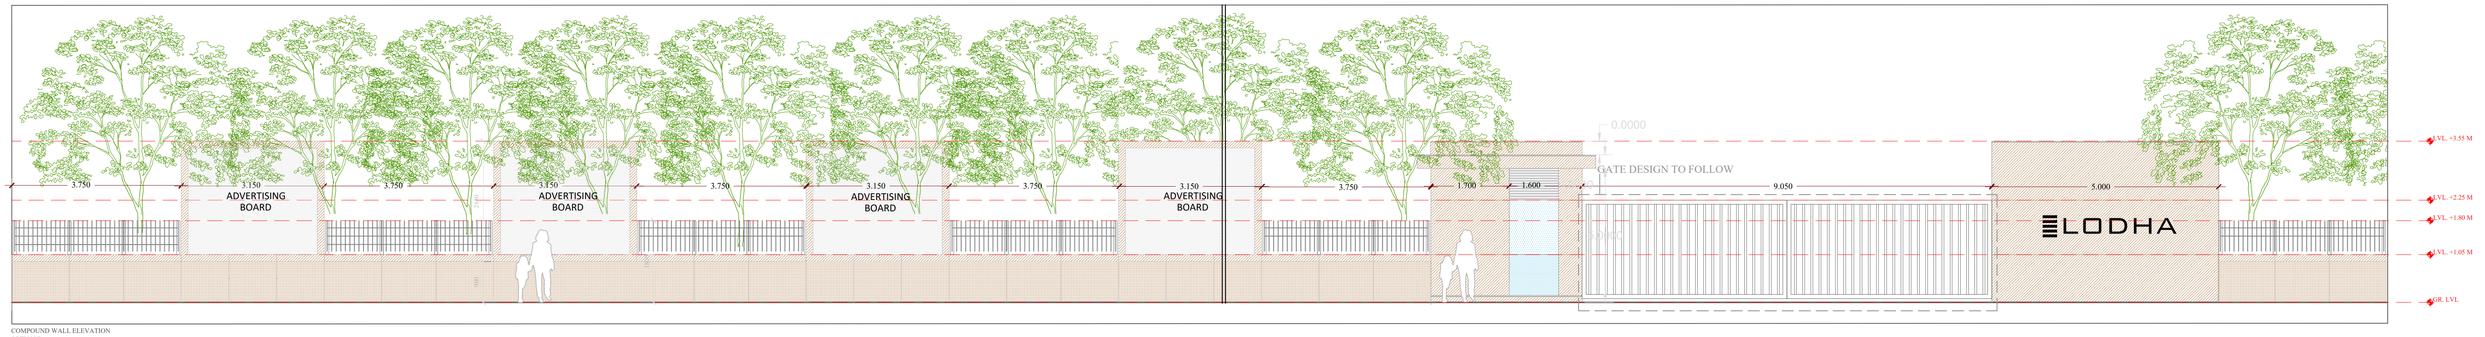

COMPOUND WALL ELEVATION
OPTION B

NOTES
--- IN EVENT OF ANY AMBIGUITY INFORM US BEFORE COMMENCING WORK.
--- ALL DIMENSIONS ARE TO BE READ AND NOT TO BE SCALED.
--- ALL LEVELS ARE FINISHED LEVELS.
--- ALL LEVELS AND DIMENSIONS TO BE VERIFIED FOR SITE SUITABILITY BEFORE COMMENCING WORK.
--- ALL DIMENSIONS ARE IN METERS .

--- CONTENTS OF THIS DRAWING CONSTITUTE THE ORIGINAL AND UNPUBLISHED WORK OF M/S PRABHAKAR B. BHAGWAT AND NO PART OF THE DRAWING SHALL BE DISCLOSED/MODIFIED/USED IN ANY MANNER WITHOUT THEIR PRIOR CONSENT.

REV A 18-08-2021_ DRAWING UPDATED AS PER FEEDBACK

SALES GALLERY

PALAVA PHASE 2B

SCALE-
1:100

TITLE
SALES GALLERY -
COMPOUND WALL DETAIL

FOR DISCUSSION

DATE: 21-07-2021

CHECKED BY: MALVIKA N

PRABHAKAR BHAGWAT

M/S Prabhakar B Bhagwat, Landscape Architects Architects Environmental Planners.
901 Panchtirth, Opp. Aristroville, Satellite Road, Ahmedabad 380 015.
Telefax : 91-079- 2692 3054, 2692 0554, 4006 1192 E-mail:pbb-ahm@landscapeindia.net
Website: www.landscapeindia.net