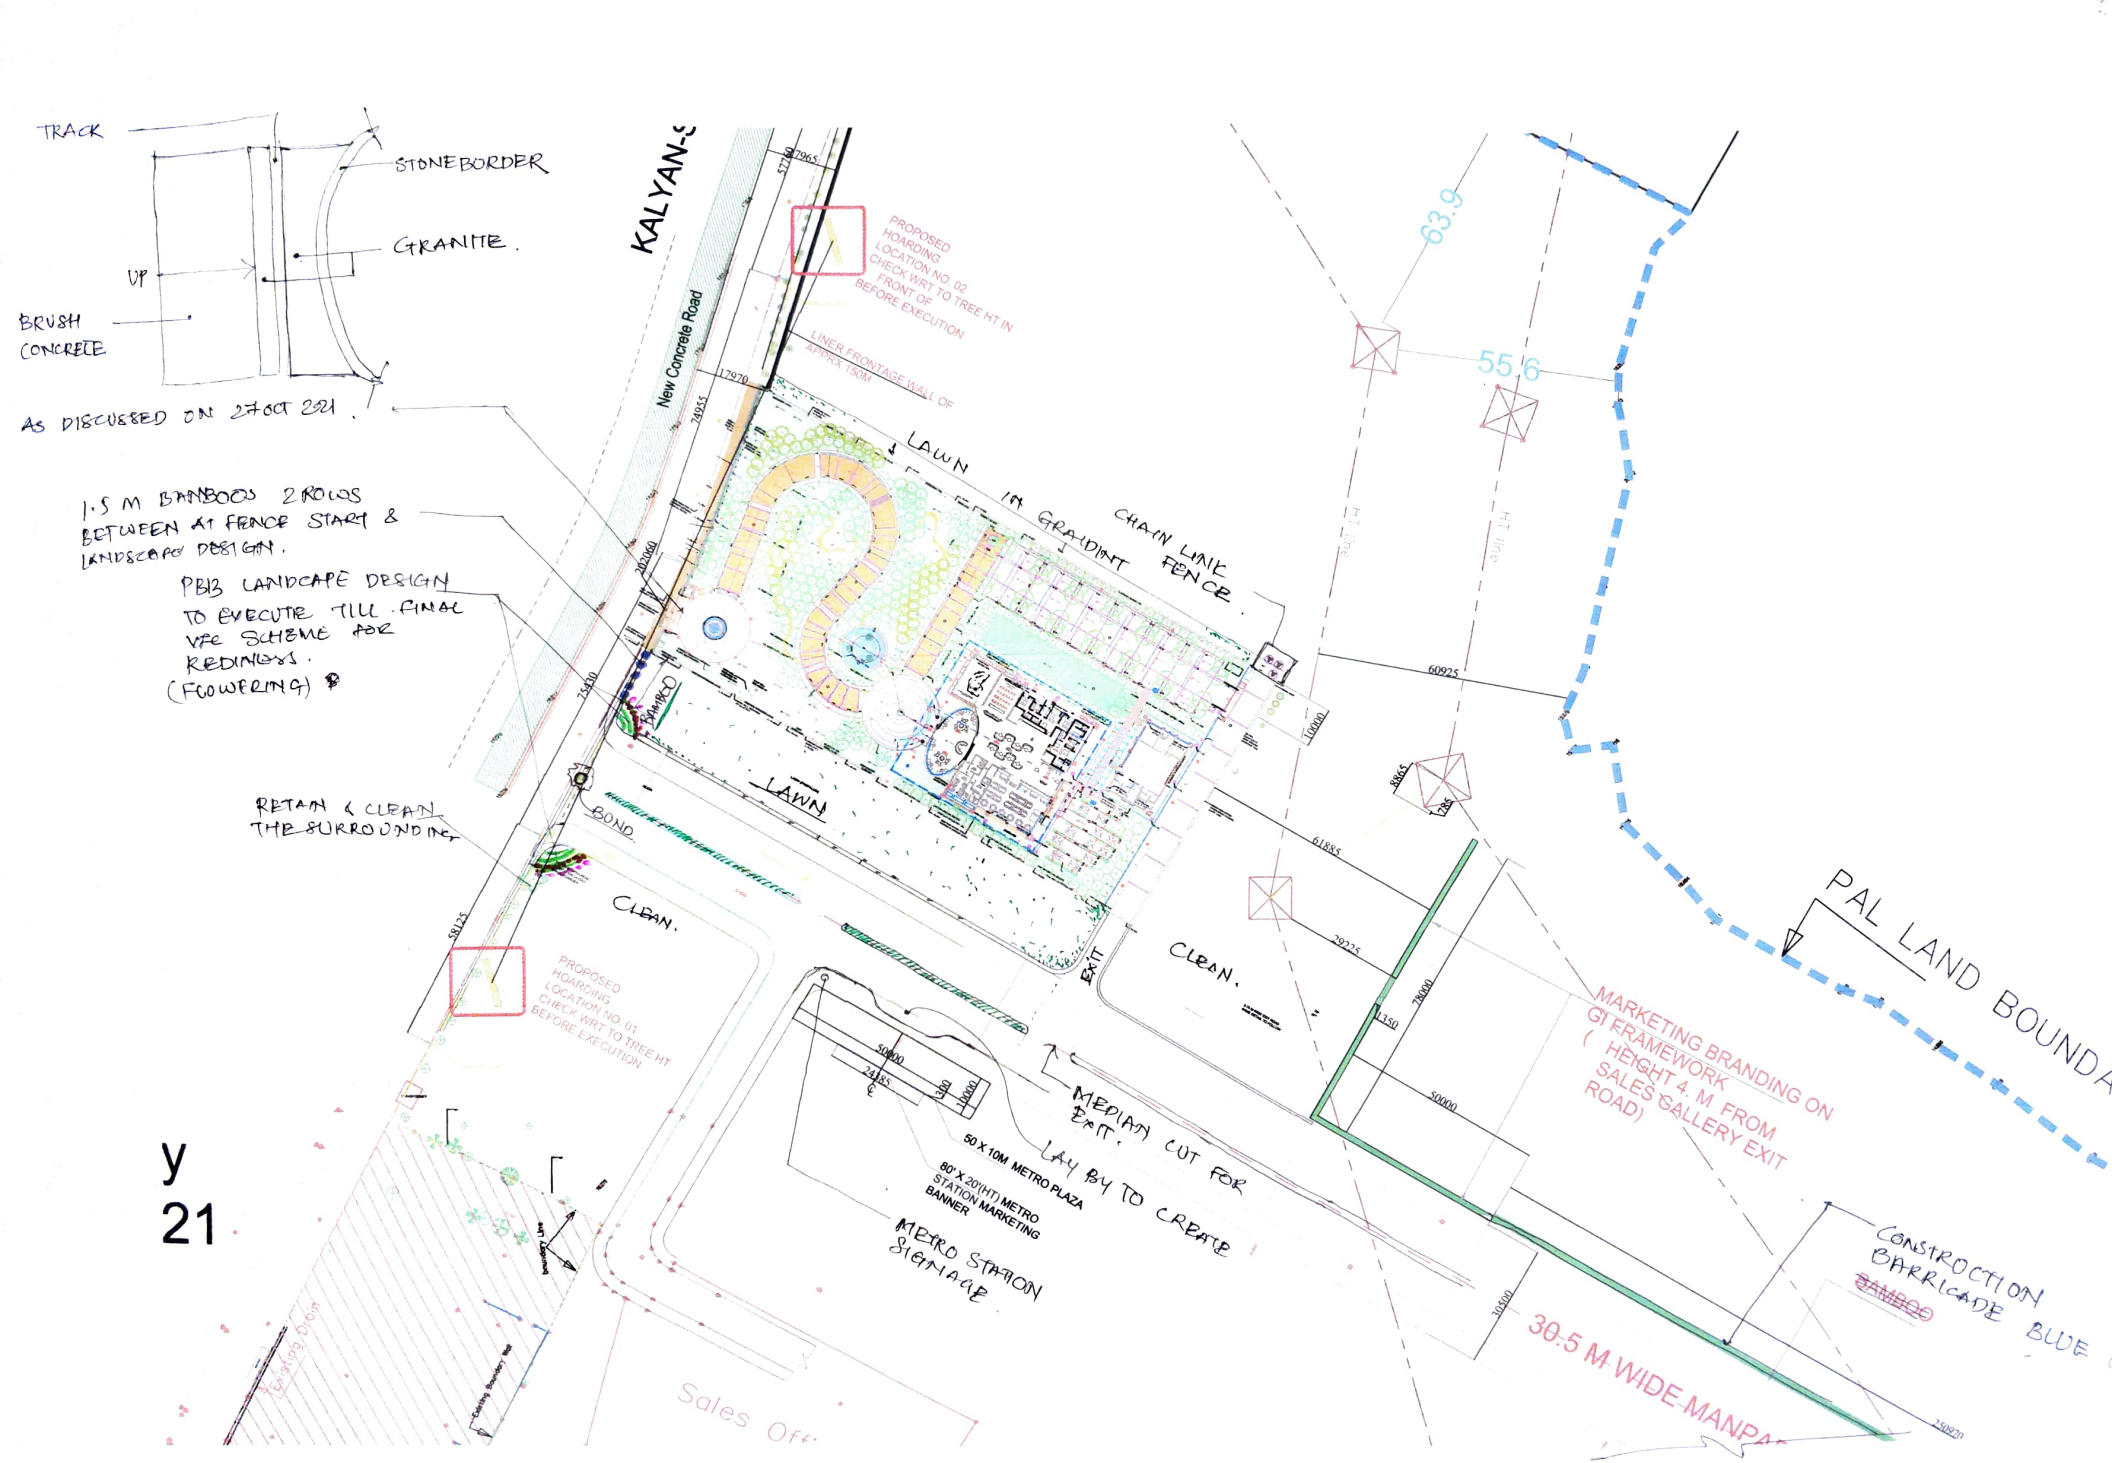

TRACK
STONE BORDER
GRANITE.
UP
BRUSH CONCRETE
AS DISCUSSED ON 27 OCT 2021.
1.5 M BAMBOO 2 ROWS BETWEEN AT FENCE START & LANDSCAPE DESIGN.
PBB LANDCAPE DESIGN TO EXECUTE TILL FINAL VFC SCHEME FOR REDINESS. (FLOWERING)
RETAIN & CLEAN THE SURROUNDING
KALYAN-
New Concrete Road
PROPOSED HOARDING LOCATION NO. 02 CHECK WRT TO TREE HT IN FRONT OF BEFORE EXECUTION
LINER FRONTAGE WALL OF APPROX 150M
LAWN
1% GRADIENT
CHAIN LINK FENCE.
BAMBOO
BOND.
CLEAN.
LAWN
EXIT
CLEAN.
PROPOSED HOARDING LOCATION NO. 01 CHECK WRT TO TREE HT BEFORE EXECUTION
MEDIAN CUT FOR EXIT.
LAY BY TO CREATE
50 X 10M METRO PLAZA
80' X 20'(HT) METRO STATION MARKETING BANNER
METRO STATION SIGNAGE
MARKETING BRANDING ON GI FRAMEWORK (HEIGHT 4. M FROM SALES GALLERY EXIT ROAD)
PAL LAND BOUNDA
CONSTRUCTION BARRICADE BLUE
BAMBOO
30-5 M WIDE MANPA
Sales Off
63.9
55.6
y
21