



ELEVATION

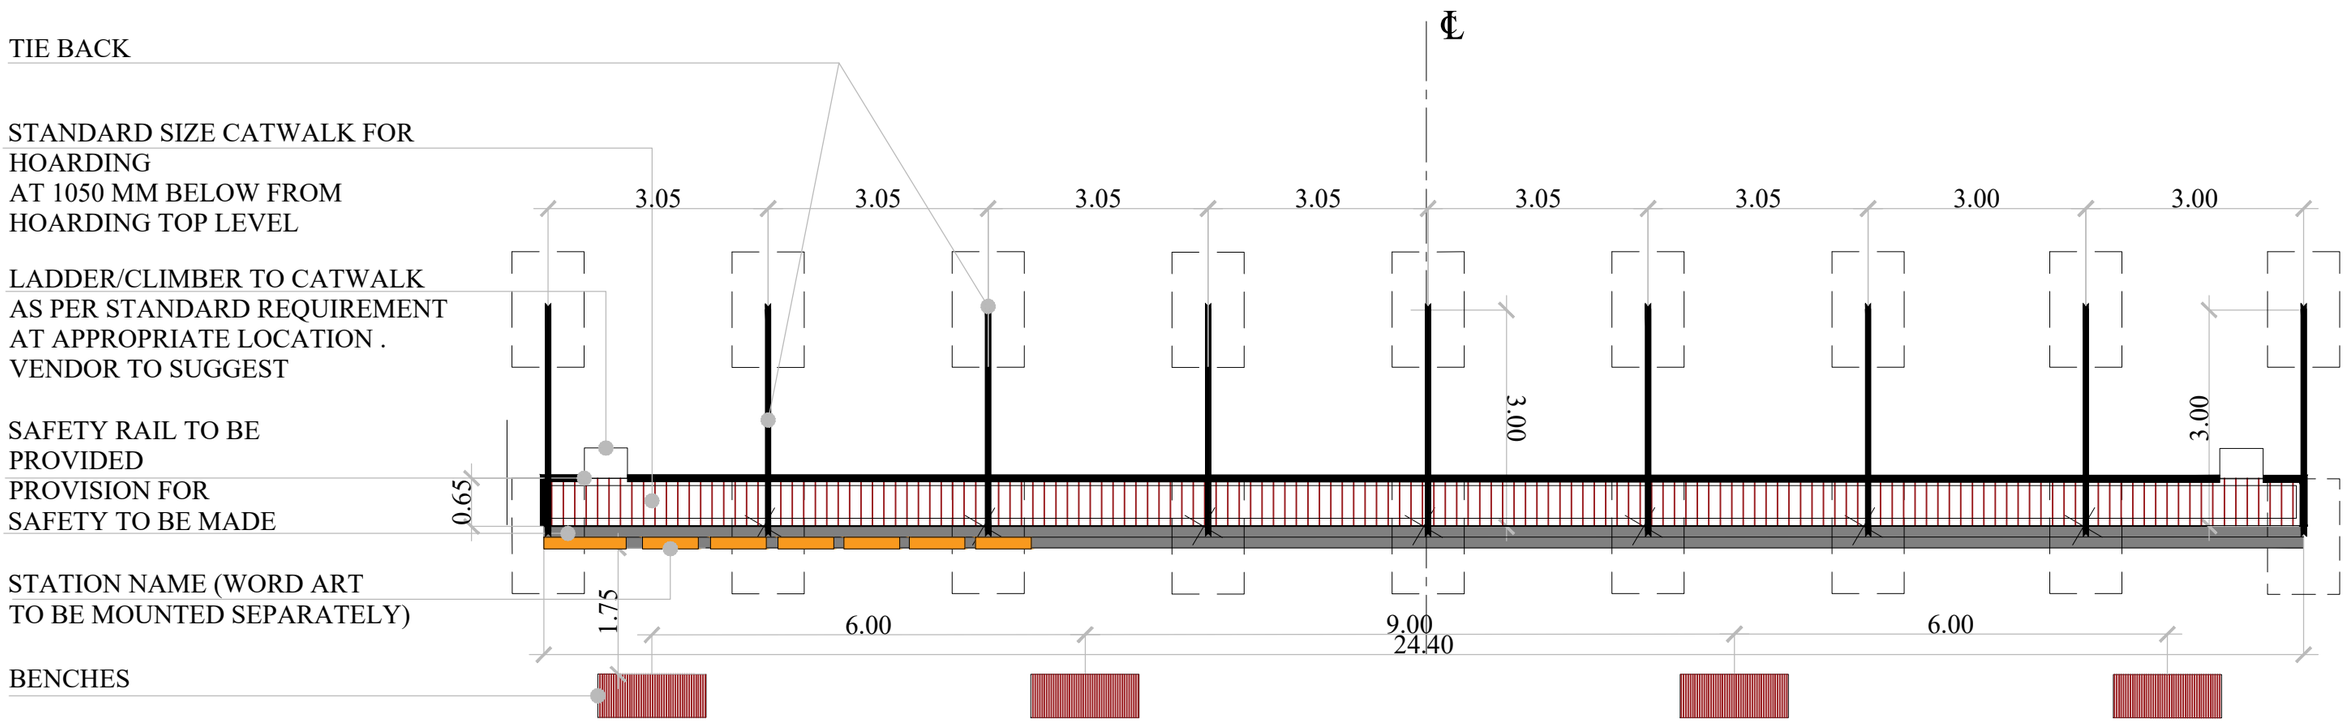

PLAN -METRO STATION HOARDING

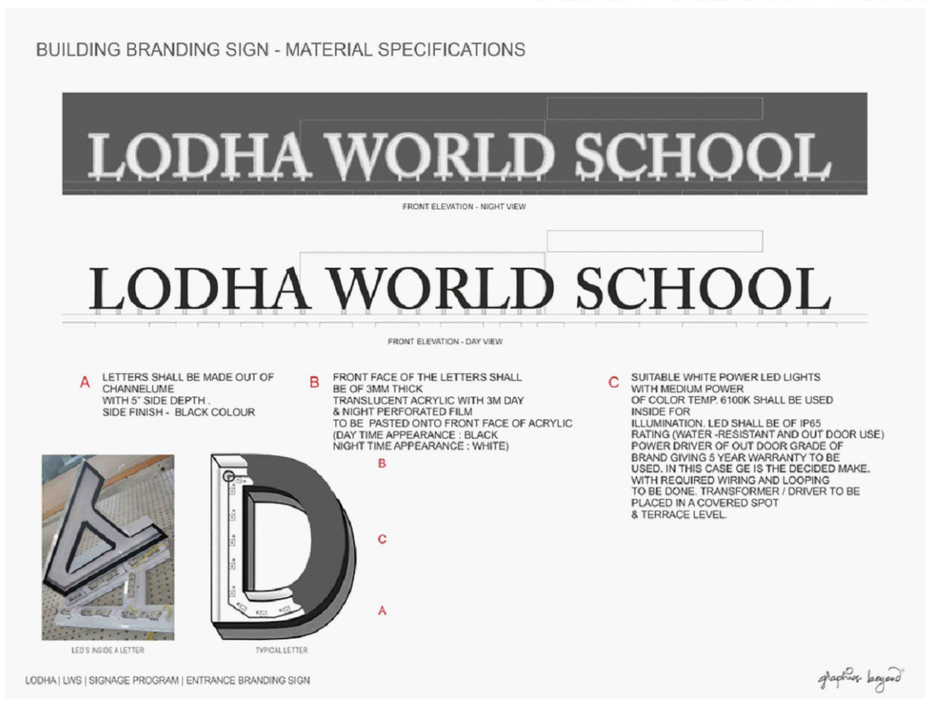

note- please use the same specification as mentioned below for letters.