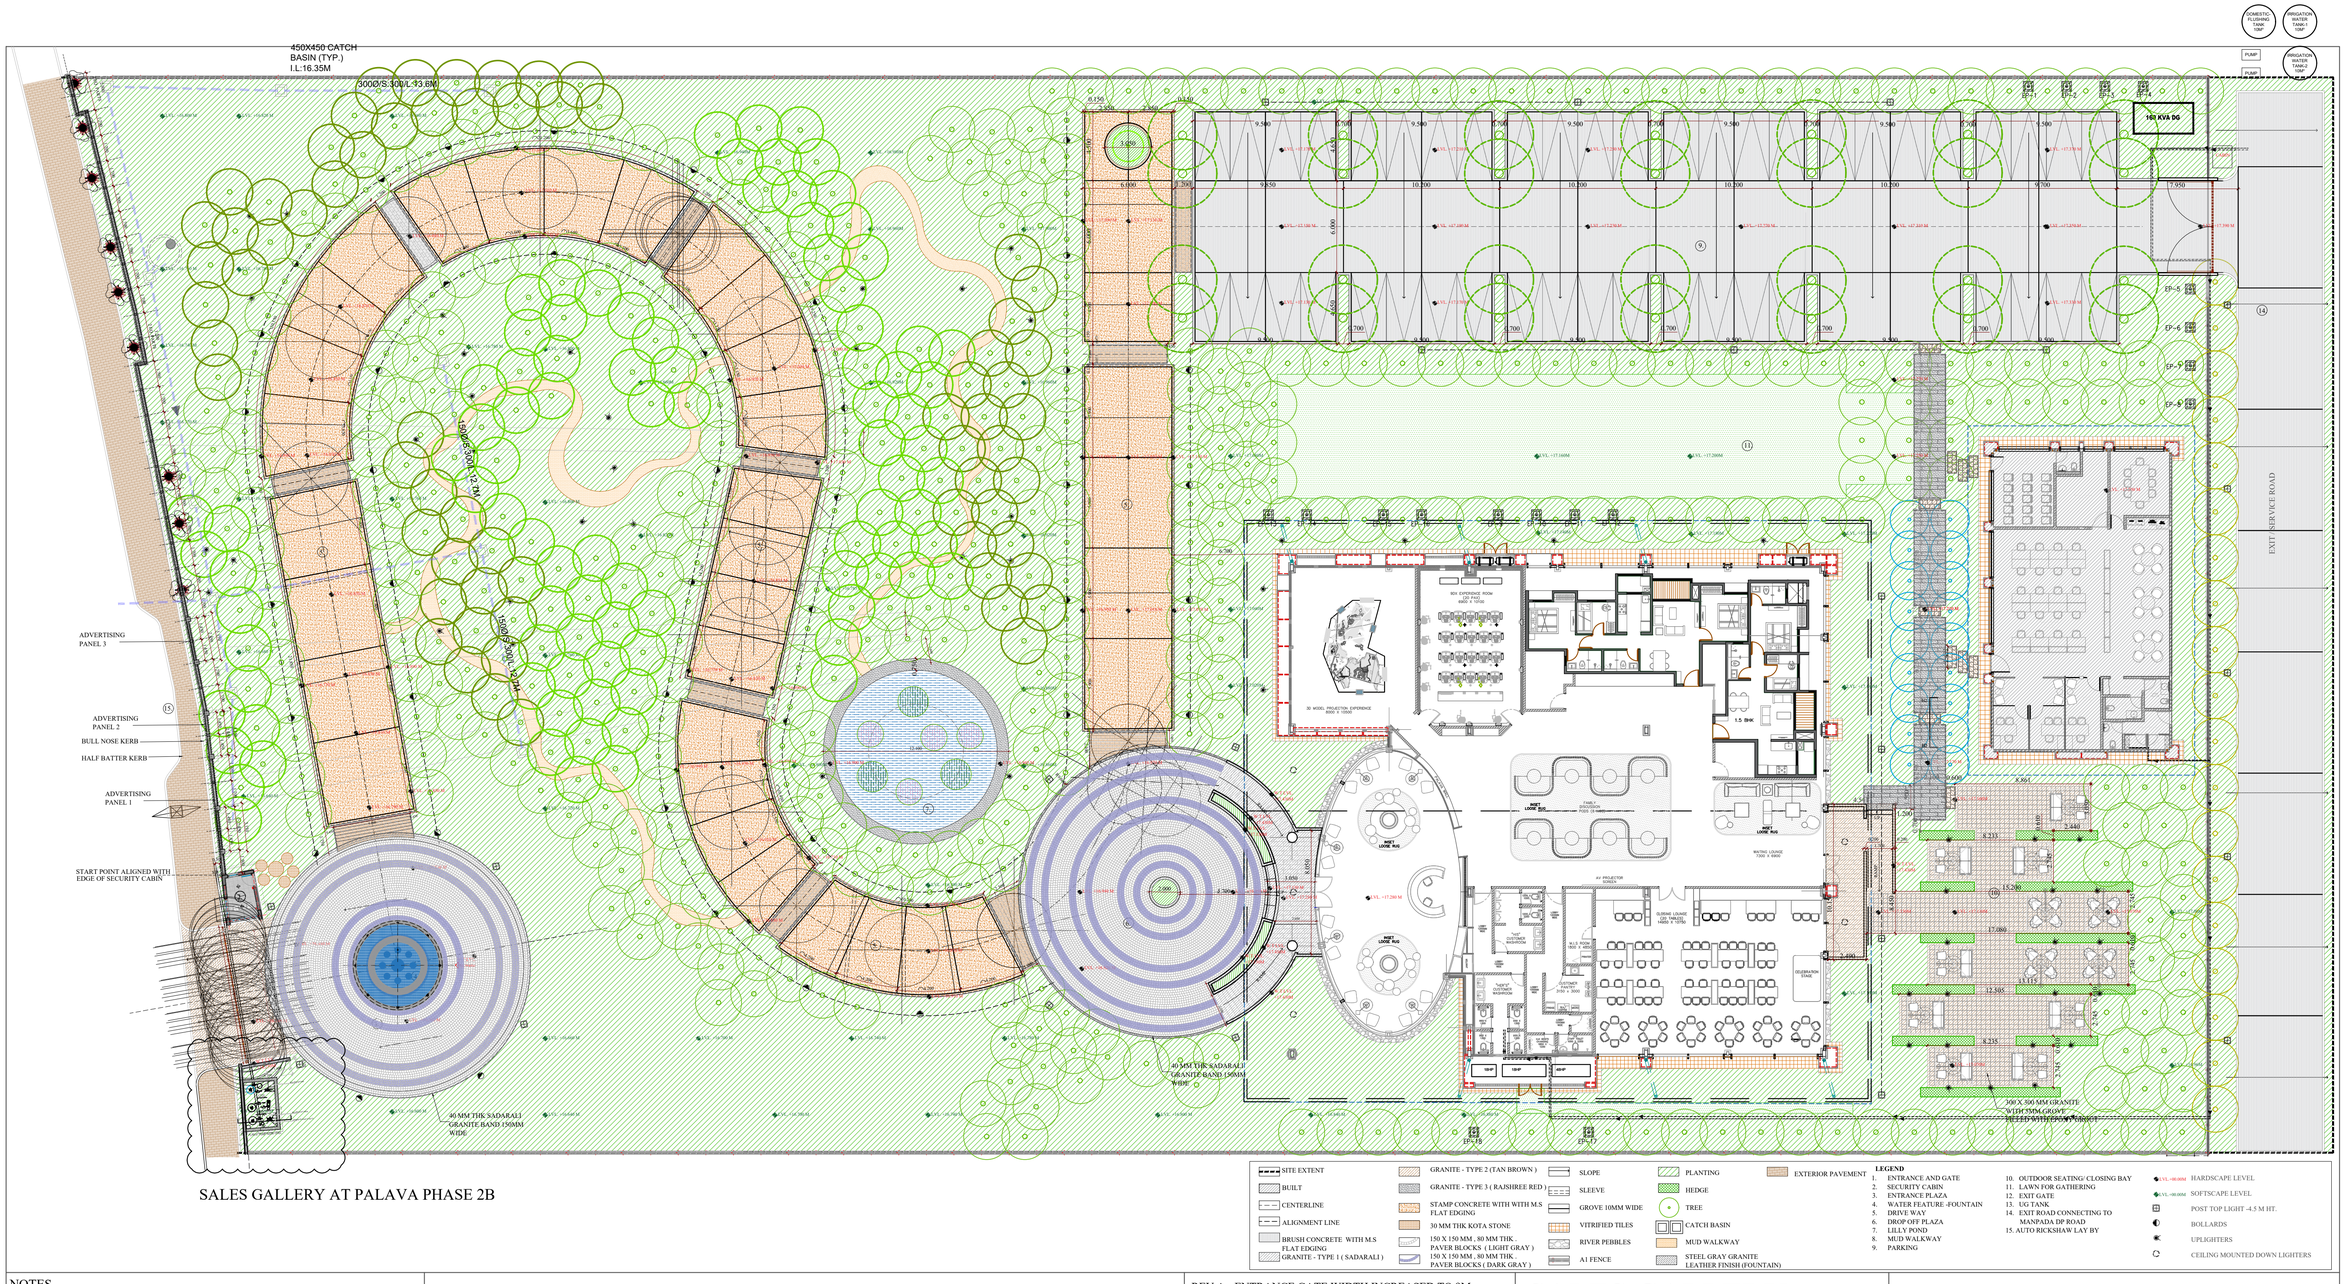


SALES GALLERY AT PALAVA PHASE 2B

SITE EXTENT
BUILT
CENTERLINE
ALIGNMENT LINE
BRUSH CONCRETE WITH M.S FLAT EDGING
GRANITE - TYPE 1 (SADARALI)
GRANITE - TYPE 2 (TAN BROWN)
GRANITE - TYPE 3 (RAJSHREE RED)
STAMP CONCRETE WITH WITH M.S FLAT EDGING
30 MM THK KOTA STONE
150 X 150 MM , 80 MM THK PAVER BLOCKS (LIGHT GRAY)
150 X 150 MM , 80 MM THK PAVER BLOCKS (DARK GRAY)
SLOPE
SLEEVE
GROVE 10MM WIDE
VITRIFIED TILES
RIVER PEBBLES
A1 FENCE
PLANTING
HEDGE
TREE
CATCH BASIN
MUD WALKWAY
STEEL GRAY GRANITE LEATHER FINISH (FOUNTAIN)
EXTERIOR PAVEMENT

LEGEND

1. ENTRANCE AND GATE
2. SECURITY CABIN
3. ENTRANCE PLAZA
4. WATER FEATURE -FOUNTAIN
5. DRIVE WAY
6. DROP OFF PLAZA
7. LILLY POND
8. MUD WALKWAY
9. PARKING
10. OUTDOOR SEATING/ CLOSING BAY
11. LAWN FOR GATHERING
12. EXIT GATE
13. UG TANK
14. EXIT ROAD CONNECTING TO MANPADA DP ROAD
15. AUTO RICKSHAW LAY BY

HARDSCAPE LEVEL
SOFTSCAPE LEVEL
POST TOP LIGHT -4.5 M HT.
BOLLARDS
UPLIGHTERS
CEILING MOUNTED DOWN LIGHTERS

NOTES

--- IN EVENT OF ANY AMBIGUITY INFORM US BEFORE COMMENCING WORK.
--- ALL DIMENSIONS ARE TO BE READ AND NOT TO BE SCALED.
--- ALL LEVELS ARE FINISHED LEVELS.
--- ALL LEVELS AND DIMENSIONS TO BE VERIFIED FOR SITE SUITABILITY BEFORE COMMENCING WORK.
--- ALL DIMENSIONS ARE IN METERS .

--- CONTENTS OF THIS DRAWING CONSTITUTE THE ORIGINAL AND UNPUBLISHED WORK OF M/S PRABHAKAR B. BHAGWAT AND NO PART OF THE DRAWING SHALL BE DISCLOSED/MODIFIED/USED IN ANY MANNER WITHOUT THEIR PRIOR CONSENT.

REV A - ENTRANCE GATE WIDTH INCREASED TO 9M
REV B- 17-08-2021- DRAWING UPDATED , UG TANK REMOVED , PLINTH PROTECTION ADDED , BOH UPDATED
REV C -19-08-2021- DRAWING UPDATED - FOR MATERIAL
REV D -27-09-2021- DRAWING UPDATED BASED ON REVISED SITE BOUNDARY TOWARDS KALYAN SHIL ROAD
REV E -06-10-2021- COMPOUND WALL , EARTH PITS AND SWD UPDATED

SALES GALLERY

PALAVA PHASE 2B

SCALE- 1:250

DATE: 03-08-2021

TITLE
SALES GALLERY - LANDSCAPE LAYOUT

FOR EXECUTION

CHECKED BY: MALVIKA N

PRABHAKAR BHAGWAT

M/S Prabhakar B Bhagwat, Landscape Architects Architects Environmental Planners.
901 Panchtirth, Opp. Aristroville, Satellite Road, Ahmedabad 380 015.
Telefax : 91-079- 2692 3054, 2692 0554, 4006 1192 E-mail:pbb-ahm@landscapeindia.net
Website: www.landscapeindia.net

1:0.2