



PLAN AT LVL +2.85M

PLAN AT LVL +.600M

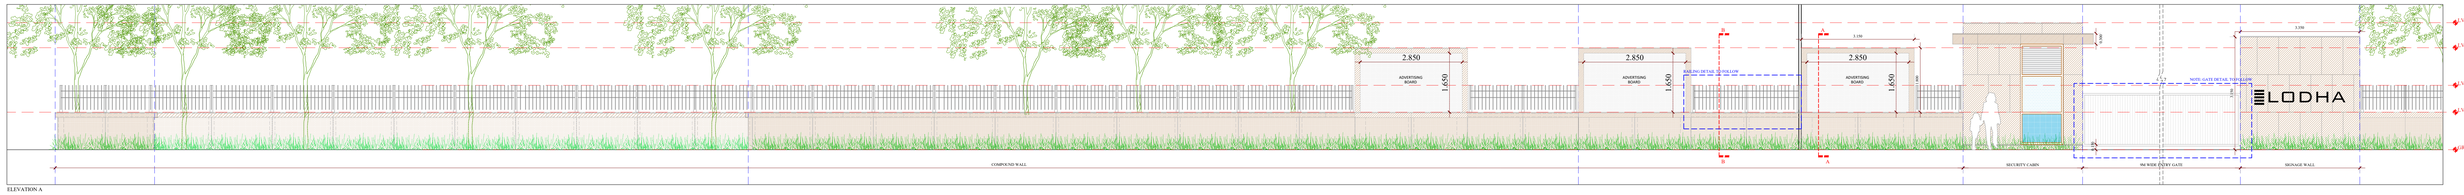

ELEVATION A

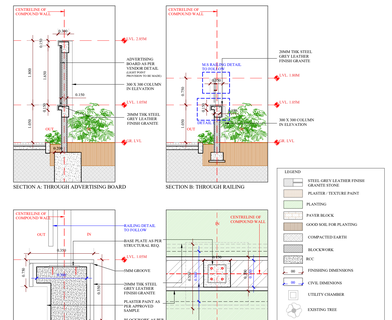

SECTION A: THROUGH ADVERTISING BOARD

SECTION B: THROUGH RAILING

DETAIL 1 (SCALE 1:10)

DETAIL 2 (SCALE 1:10)

NOTES

--- IN EVENT OF ANY AMBIGUITY INFORM US BEFORE COMMENCING WORK.
--- ALL DIMENSIONS ARE TO BE READ AND NOT TO BE SCALED.
--- ALL LEVELS ARE FINISHED LEVELS.
--- ALL LEVELS AND DIMENSIONS TO BE VERIFIED FOR SITE SUITABILITY BEFORE COMMENCING WORK.
--- ALL DIMENSIONS ARE IN MILLIMETERS.

CONTENTS OF THIS DRAWING CONSTITUTE THE ORIGINAL AND UNPUBLISHED WORK OF M/S PRABHAKAR B. BHAGWAT AND NO PART OF THE DRAWING SHALL BE DISCLOSED/MODIFIED/USED IN ANY MANNER WITHOUT THEIR PRIOR CONSENT.

PALAVA PHASE 2B
MUMBAI

SCALE- 1:50

TITLE
COMPOUND WALL DETAILS

FOR APPROVAL

DATE: 07-10-2021

CHECKED BY: MALVIKA N.

PRABHAKAR B BHAGWAT

M/S Prabhakar B Bhagwat, Landscape Architects & Architects &Environmental Planners.

901 Panchsheth, Opp. Aniston-Ills, Satellite Road, Ahmedabad 380 015.
Telefax : 91-079- 2692 3054, 2692 8554, 4008 1192 E-mail: pbb-mum@landscapeindia.net
Website: www.landscapeindia.net

1:0.0605401