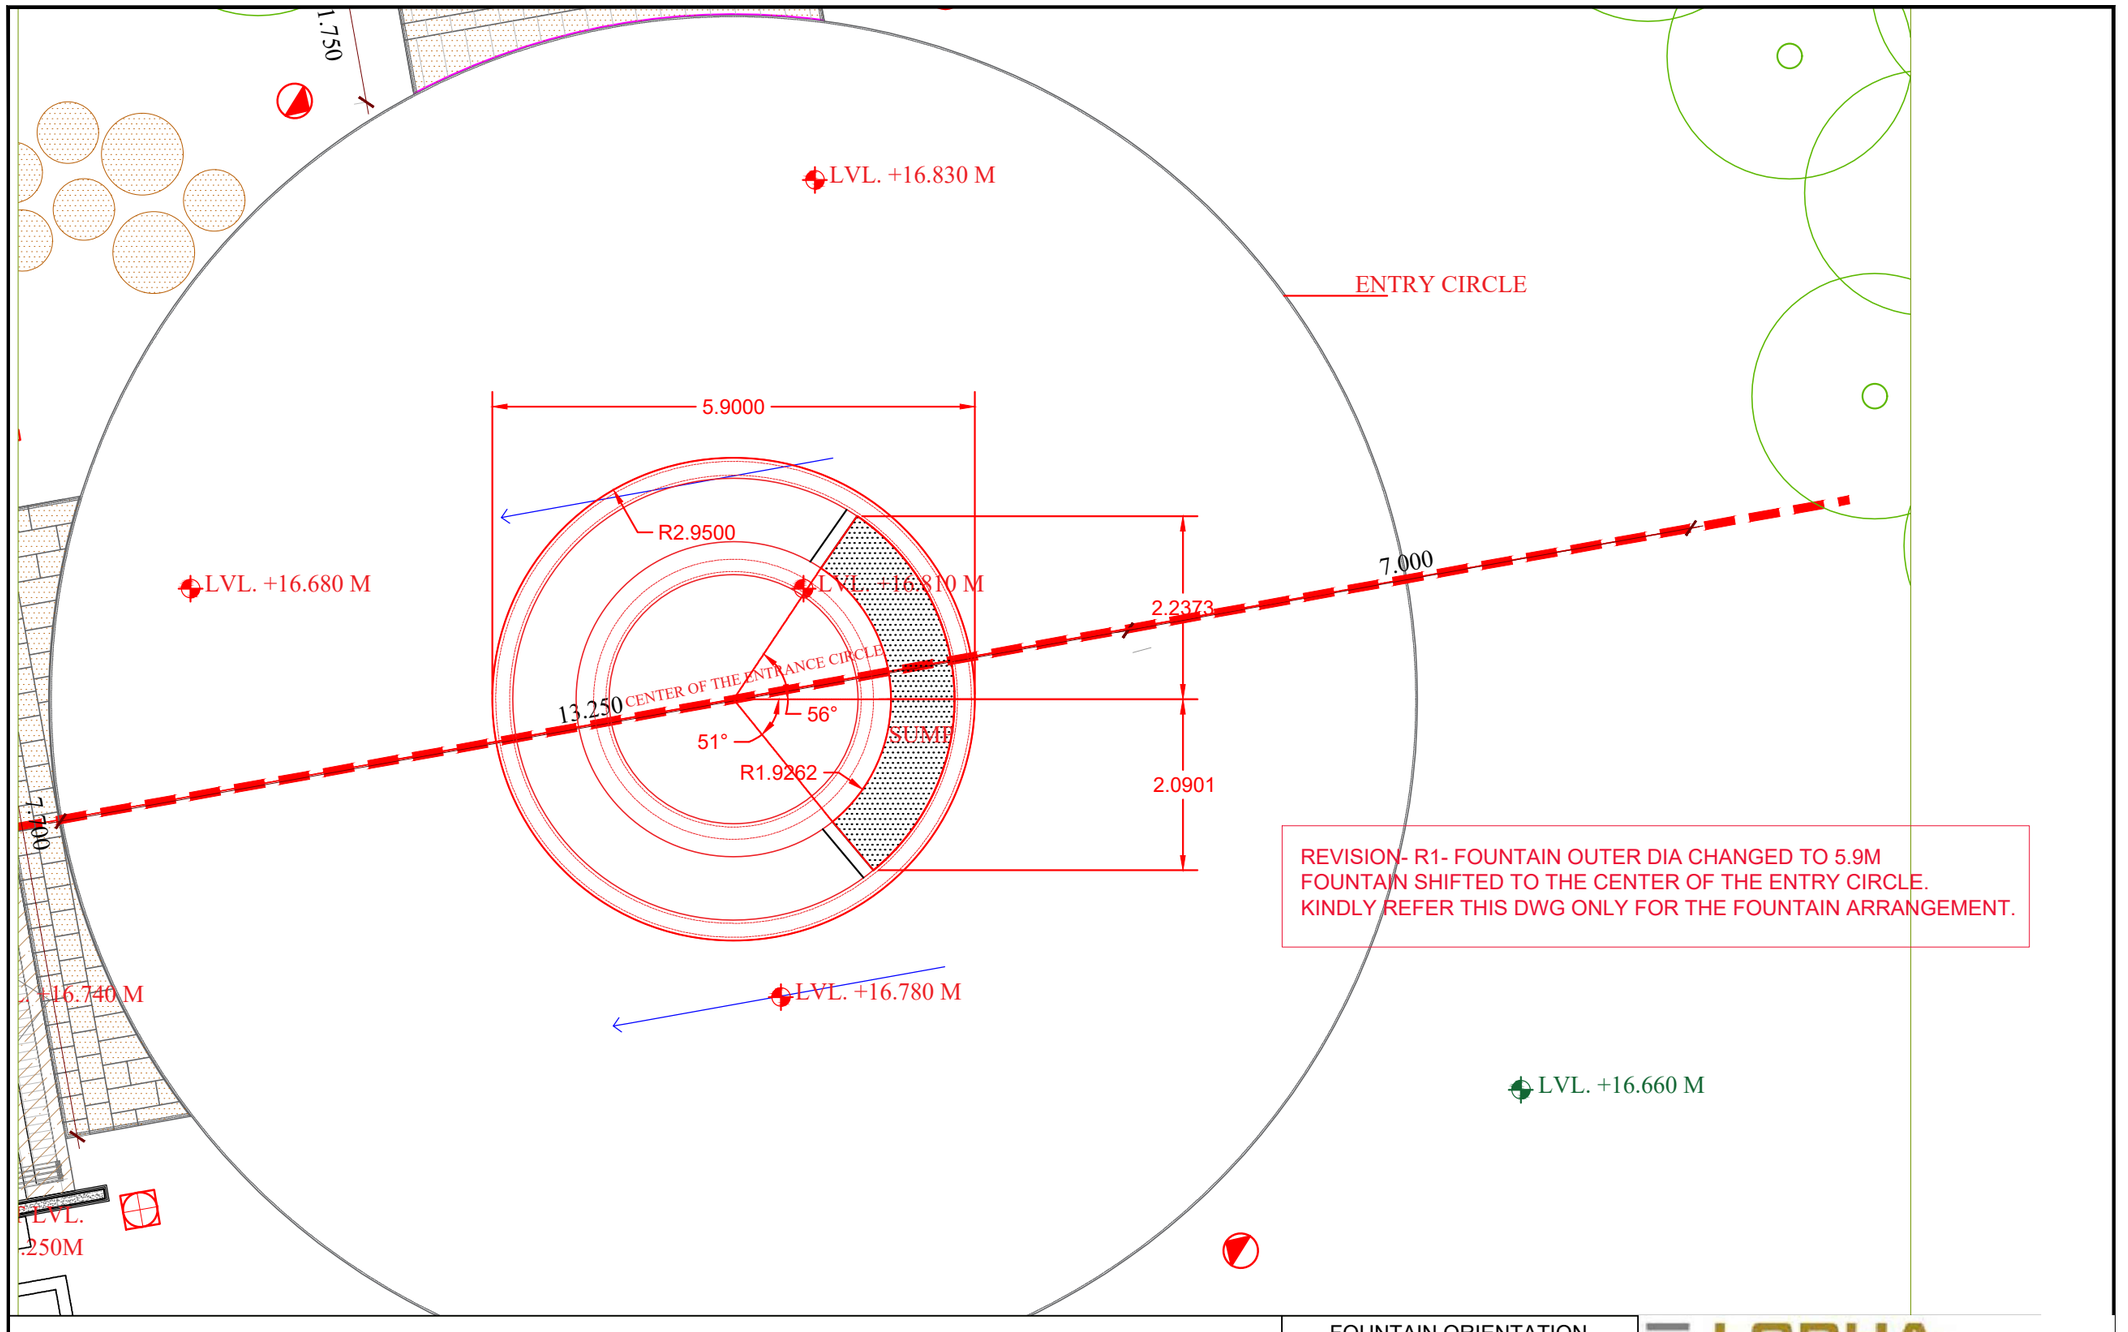


REVISION- R1- FOUNTAIN OUTER DIA CHANGED TO 5.9M
FOUNTAIN SHIFTED TO THE CENTER OF THE ENTRY CIRCLE.
KINDLY REFER THIS DWG ONLY FOR THE FOUNTAIN ARRANGEMENT.

PREMIER 2B SALES GALLERY, PALAVA

FOUNTAIN ORIENTATION
ALONG WITH SUMP ALIGNMENT

DRN NO:	SK-03	REVISION NO.:	R 1
DATE:	7/09/2021	DRN BY:	GK
SCALE :	1 : 75 / A3	CHK. BY:	GK

LODHA
BUILDING A BETTER LIFE
RESIDENCES | OFFICES | RETAIL | IT CAMPUSES | SEZs

ISO A3 (420.00 x 297.00 MM), 1:1