

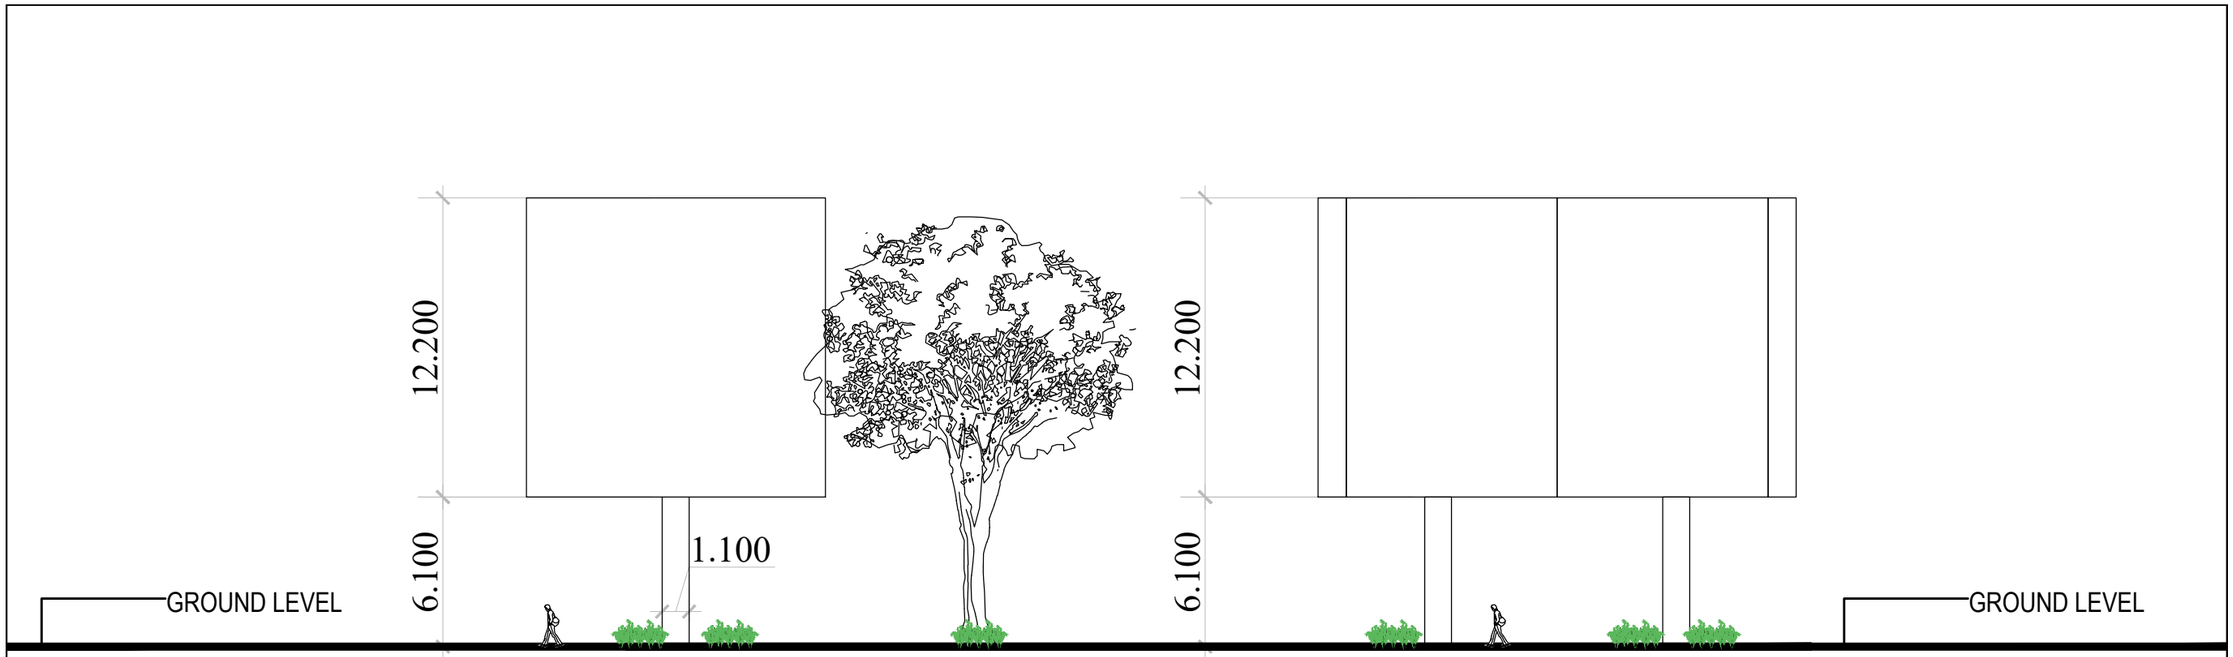


ELEVATION

ELEVATION

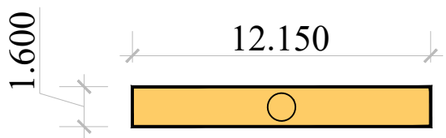

PLAN

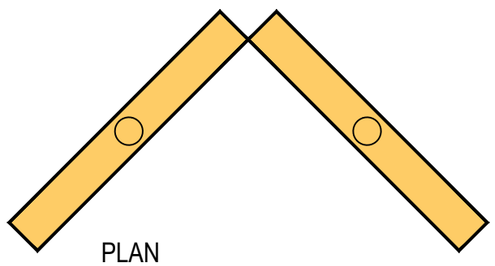

PLAN

EXISTING HOARDING

PROPOSED HOARDING

HOARDING DRAWING