
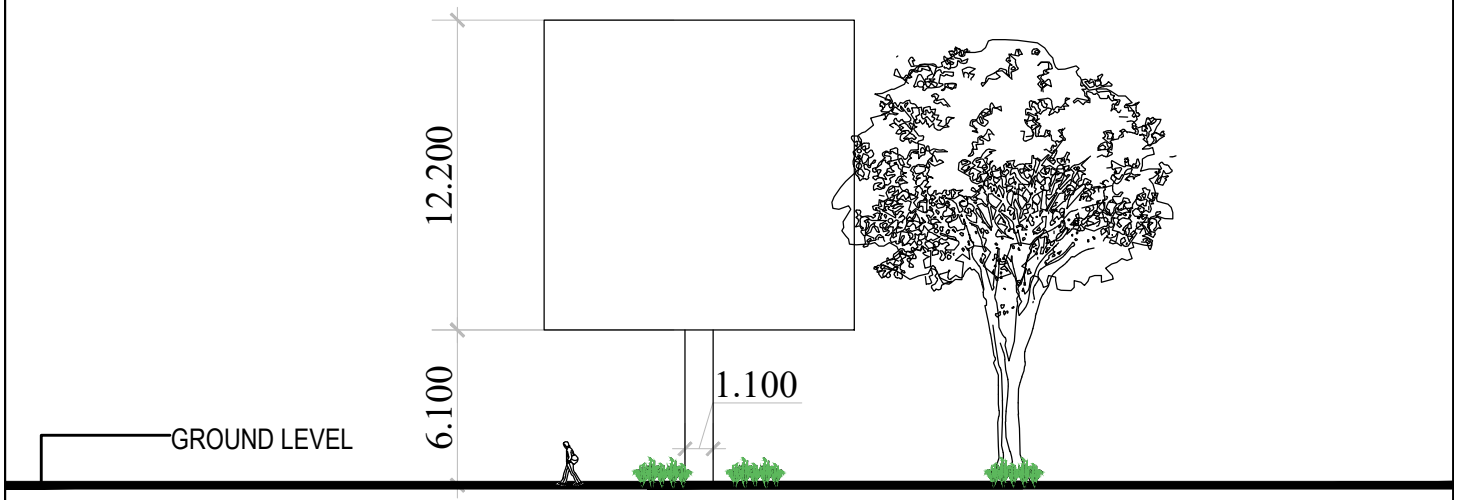


ELEVATION

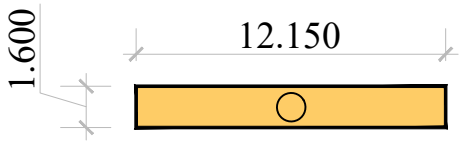

PLAN

EXISTING HOARDING

HOARDING DRAWING