LAYOUT PLAN NOTES:


. Survey information and grid lines taken from Architects drawing –

. Any existing trees to remain shall be suitably protected and maintained during construction. No materials should be stored within the dripline of the existing trees to remain.

. Refer to the Architects drawing for the setting out of the buildings and driveway. This information is shown for co-ordination purposes only.

. Confirm layout of landscape on site with the Landscape Architect prior to construction.

. Confirm layout of landscape on site with Landscape Architect and report any discrepancies to the Landscape Architect prior to construction.

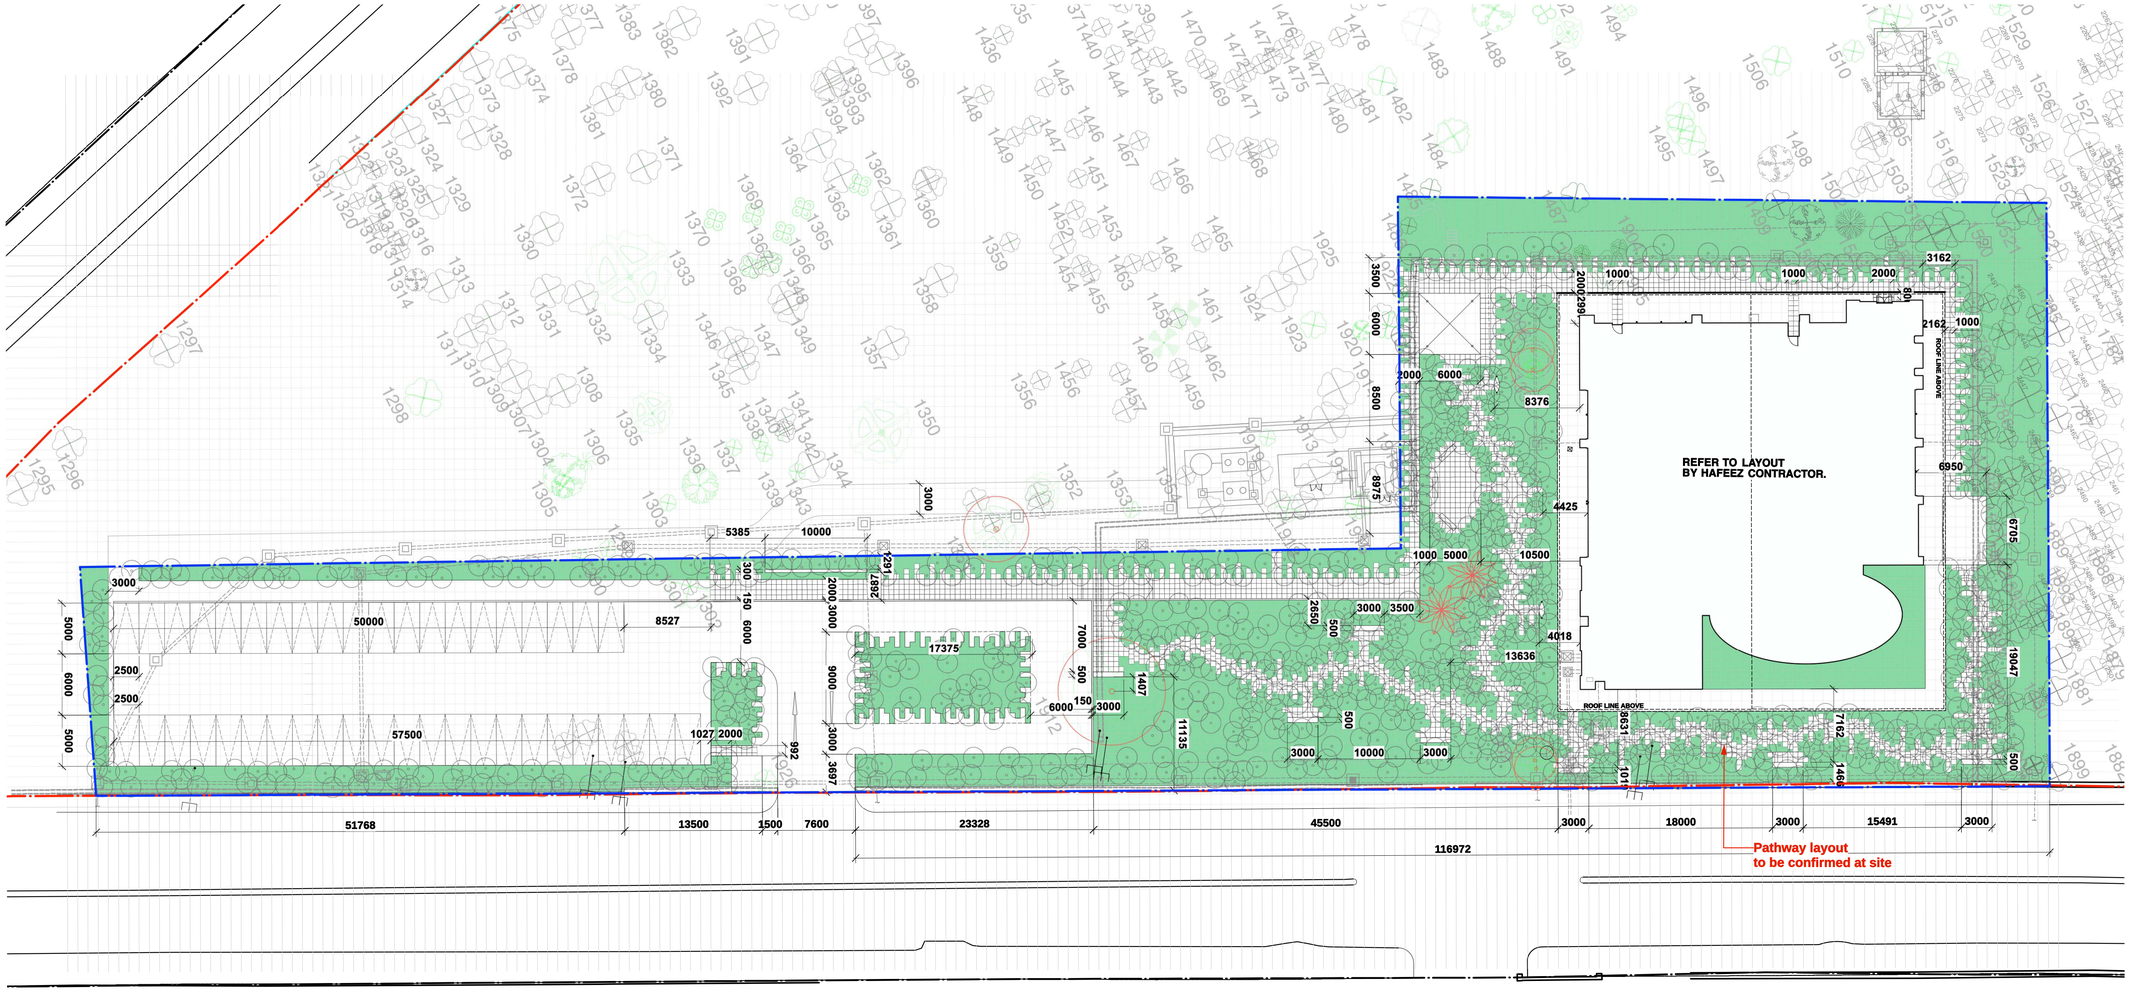

Sitetectonix
Private Limited
51 Bras Basah Road, #03-05/06
Manulife Centre
Singapore 189554
Tel: 63274452 Fax: 6378042

Landscape Architecture .
Urban Design . Planning

Project :

PROPOSED PLOT C SALES GALLERY AT KOLSHET ROAD, THANE, INDIA

Client :

Lodha Group

FOR INFORMATION

Date issued: 2015 1215

Filename: LC_STXSF_01-04-Plot C_Sales Gallery_Landscape Plan_2015_12_15

Revisions		Date

Working Drawing

Drawing Title :

Plot C (Sales Gallery) - Layout & Dimension Plan

Scale : 1:300 in A1

Date: Dec. 2015 Design: SS/WS/NB

Project : X1410.05 Drawn : AR/NYS

Drawing # :

STXSF___03___ of ___