

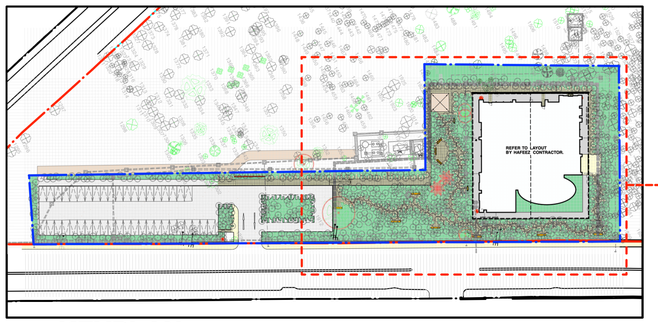



1 KEYPLAN
Scale: 1:1000

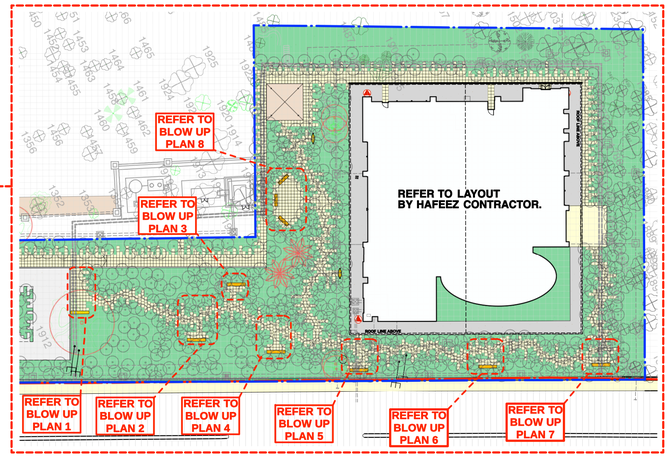


- PLAN
Scale: 1:500

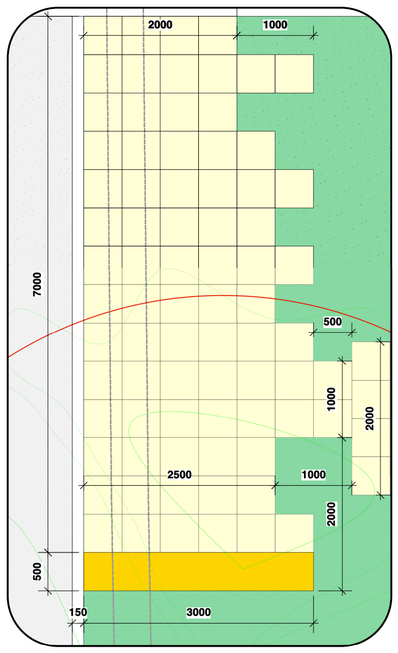

2 BLOW-UP PLAN 1
Scale: 1:40

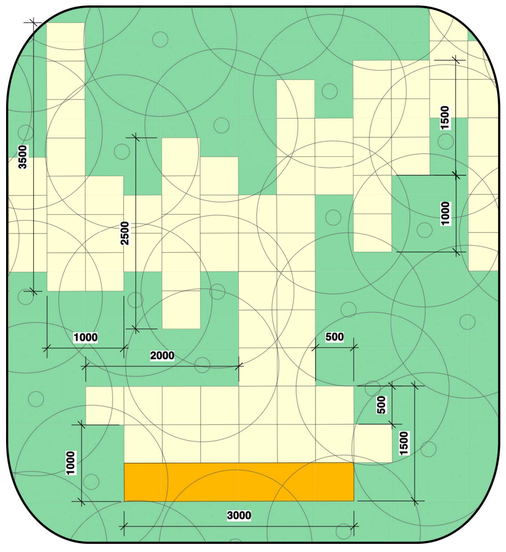


3 BLOW-UP PLAN 2
Scale: 1:40

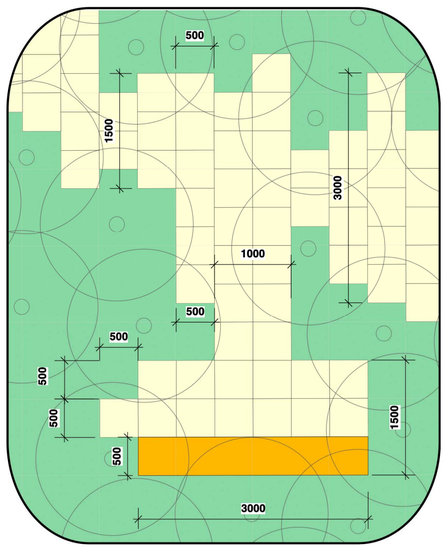

5 BLOW-UP PLAN 4
Scale: 1:40


6 BLOW-UP PLAN 5
Scale: 1:40

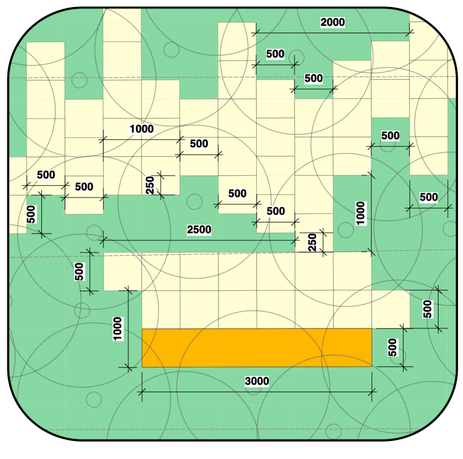


7 BLOW-UP PLAN 6
Scale: 1:40



8 BLOW-UP PLAN 7
Scale: 1:40

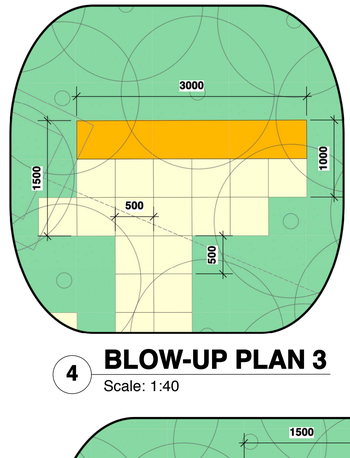

4 BLOW-UP PLAN 3
Scale: 1:40

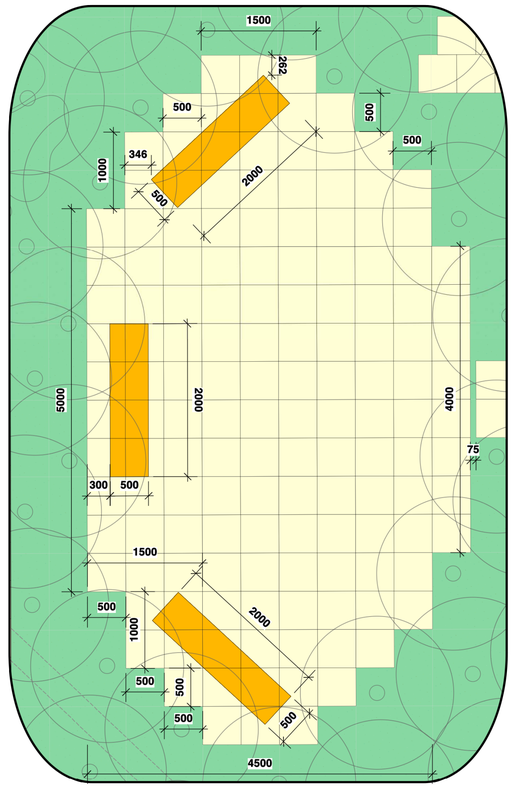

9 BLOW-UP PLAN 8
Scale: 1:40

MATERIALS PLAN NOTES:

1. Contractor to provide samples of all the hardscape materials for approval by the Landscape Architect.
2. Contractor to provide shop drawings indicating hardscape & pool tiling pattern and layout for review and confirmation by the Landscape Architect prior to construction.
3. All Granite / stone material to be treated with appropriate protective impregnator on sides of stone as recommended by manufacturer. Impregnator application to be carried out under factory controlled conditions.
4. Pointing / Grout to manufacturer's advice. Coloured grout to match stones to be submitted for approval with technical specifications.
5. All pool steps to be paved with non-slip materials finishes.
6. Main Contractor to ensure that no formation of efflorescence occurs on surface of granite after installation.
7. Where Granite is laid on steps or edges of planters, the exposed edges to be finished in same surface treatment specified so that the overall look is continuous. This applies to all edges.
8. All curved edges and profiles to be radially cut to show radius dimensions.
9. All stainless steel used to be of highest grade & appropriate for immersion in chlorinated water where shown. All non-directional hairline smooth finish.

Sitetectonix
Private Limited
51 Bras Basah Road, #03-05/06
Manulife Centre
Singapore 189554
Tel: 63274452 Fax: 6378042

Landscape Architecture .
Urban Design . Planning

Project :

PROPOSED PLOT C SALES GALLERY AT KOLSHET ROAD, THANE, INDIA

Client :

Lodha Group

FOR INFORMATION

Date issued: 2015 1215

Filename: LC_STXSF_01-04-Plot C_Sales Gallery_Landscape Plan_2015_12_15

Revisions		Date

Working Drawing

Drawing Title :

Plot C (Sales Gallery) - Blow-Up Setting Out Plan for Benches and Hammocks

Scale: As Shown in A1

Date: Dec. 2015 Design: SS/WS/NB

Project : X1410.05 Drawn : RA

Drawing # :

STXSF___16___ of ___