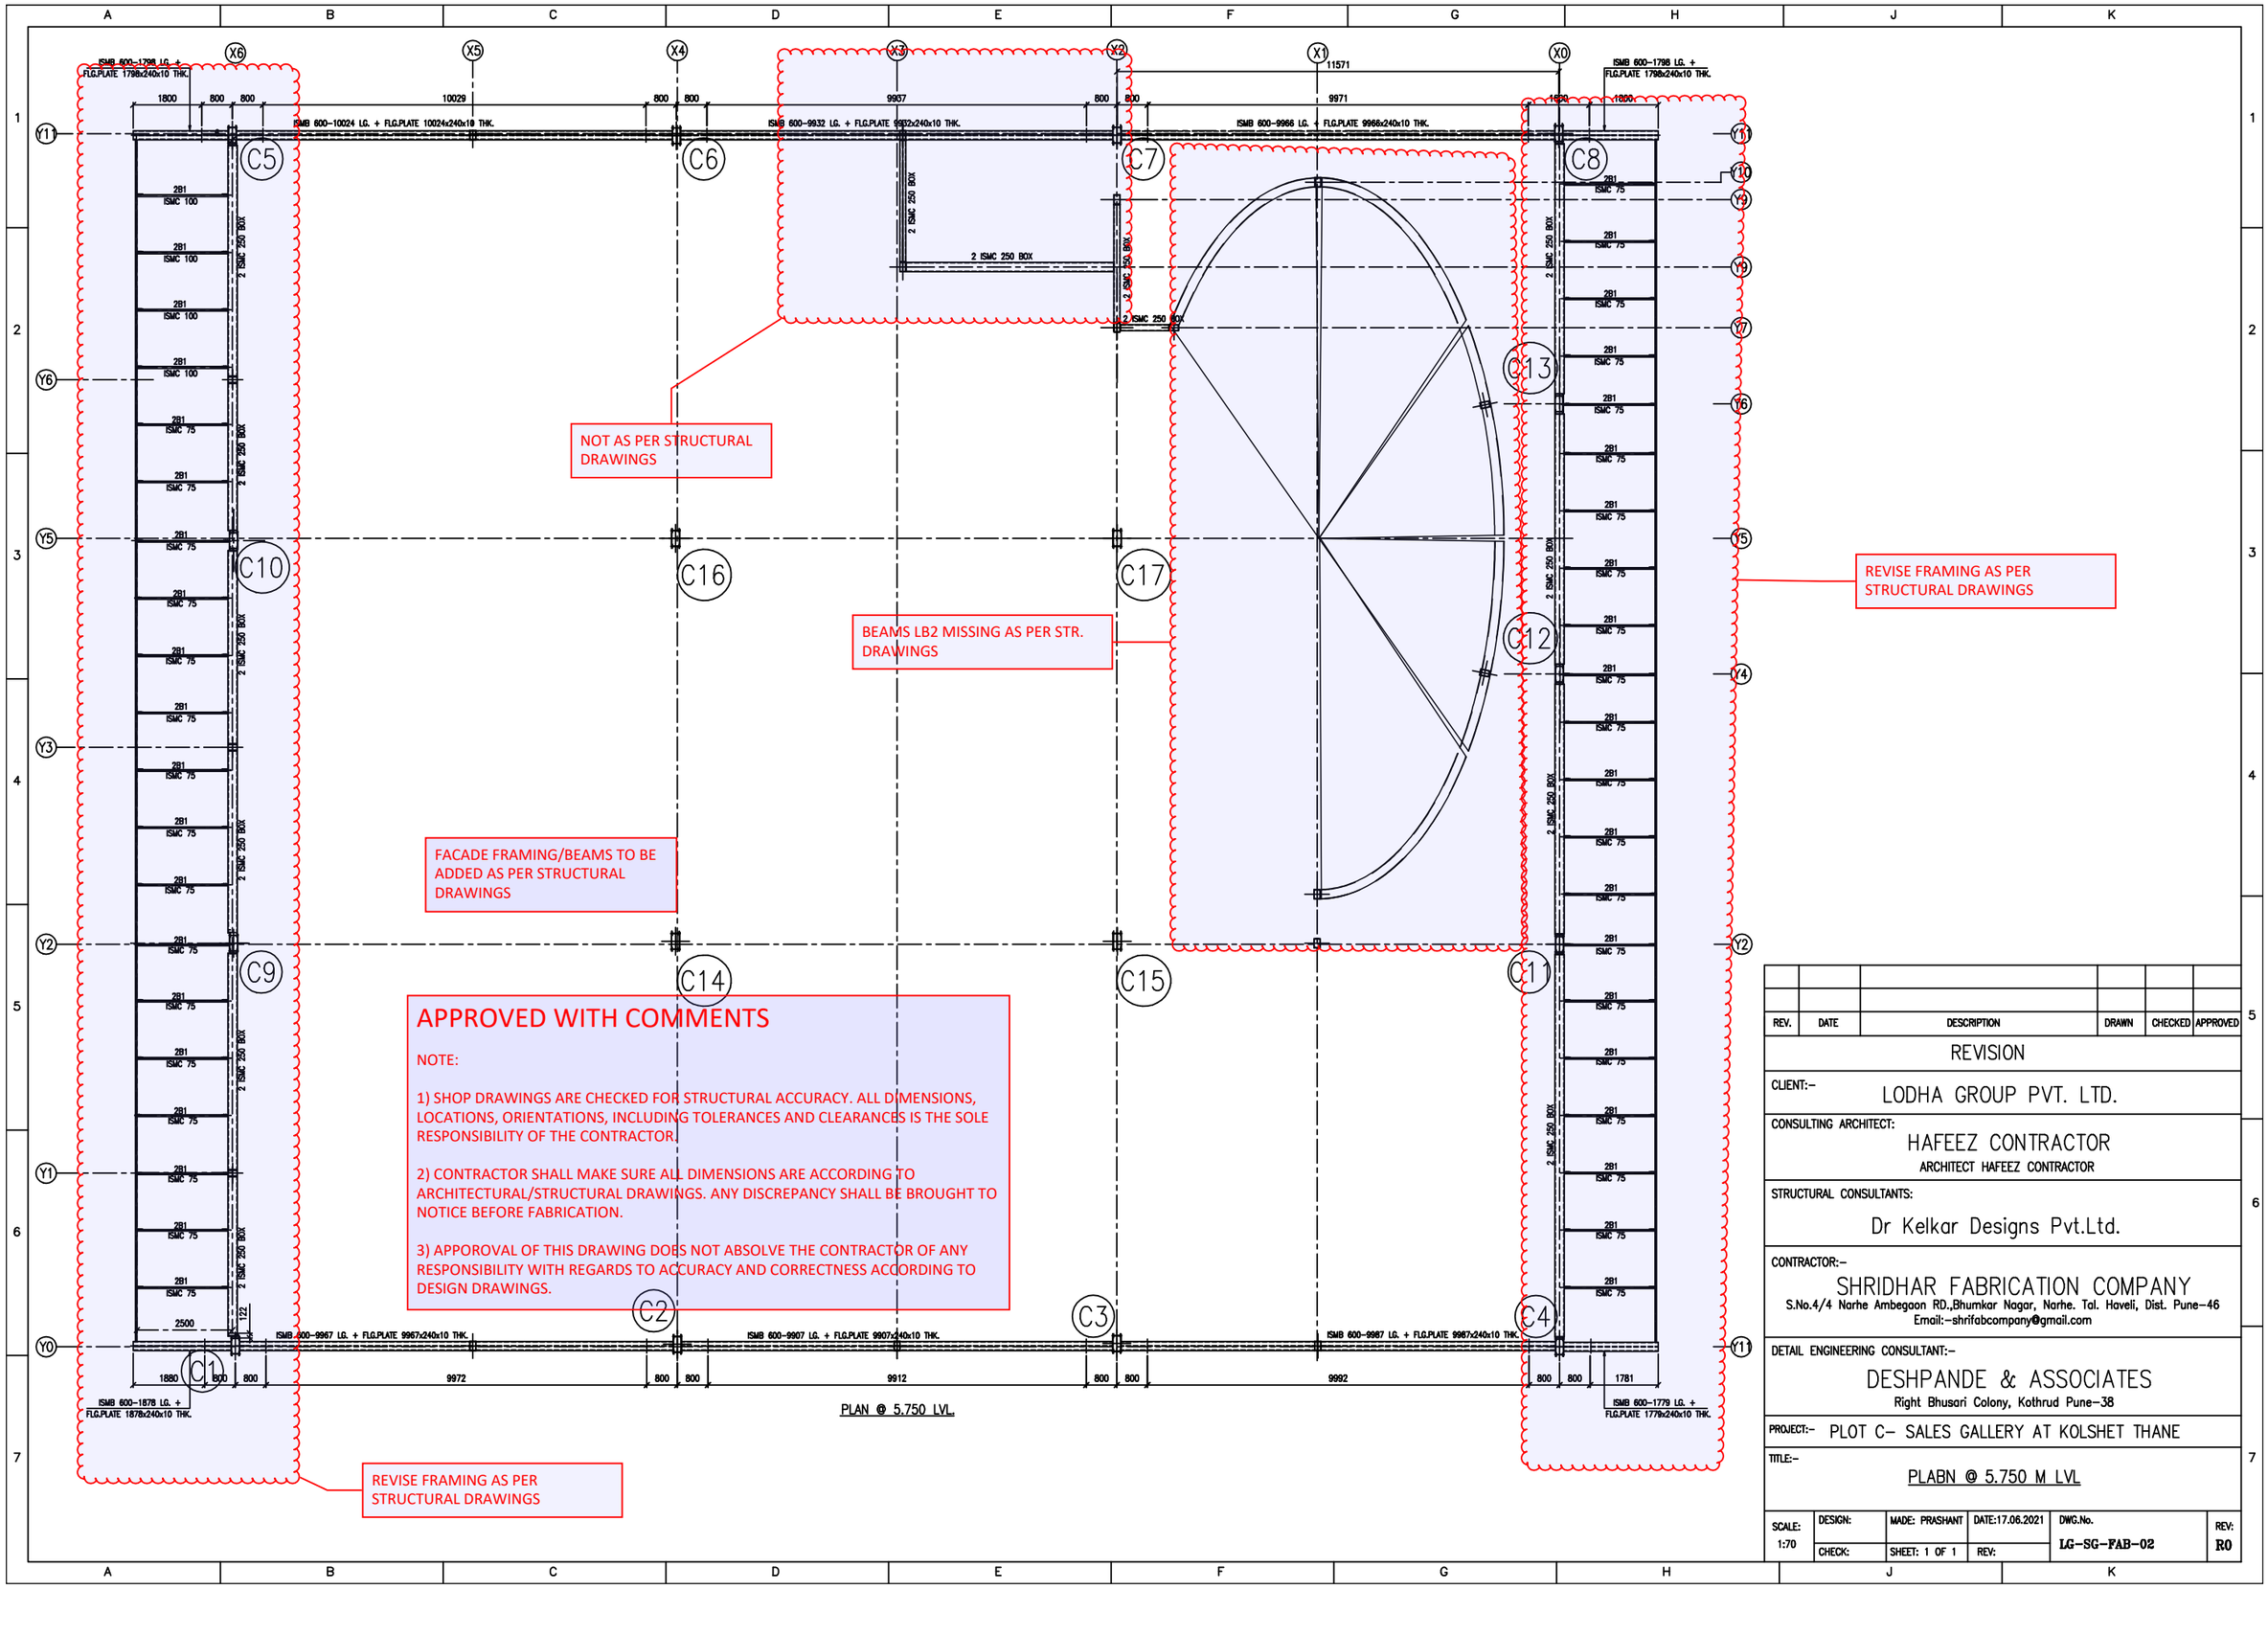


REV.	DATE	DESCRIPTION	DRAWN	CHECKED	APPROVED

REVISION

CLIENT:– LODHA GROUP PVT. LTD.

CONSULTING ARCHITECT:
HAFEEZ CONTRACTOR
ARCHITECT HAFEEZ CONTRACTOR

STRUCTURAL CONSULTANTS:
Dr Kelkar Designs Pvt.Ltd.

CONTRACTOR:–
SHRIDHAR FABRICATION COMPANY
S.No.4/4 Narhe Ambegaon RD.,Bhumkar Nagar, Narhe. Tal. Haveli, Dist. Pune–46
Email:–shrifabcompany@gmail.com

DETAIL ENGINEERING CONSULTANT:–
DESHPANDE & ASSOCIATES
Right Bhusari Colony, Kothrud Pune–38

PROJECT:– PLOT C– SALES GALLERY AT KOLSHET THANE

TITLE:–
PLABN @ 5.750 M LVL

SCALE:	DESIGN:	MADE: PRASHANT	DATE:17.06.2021	DWG.No.	REV:
1:70	CHECK:	SHEET: 1 OF 1	REV:	LG–SG–FAB–02	R0