

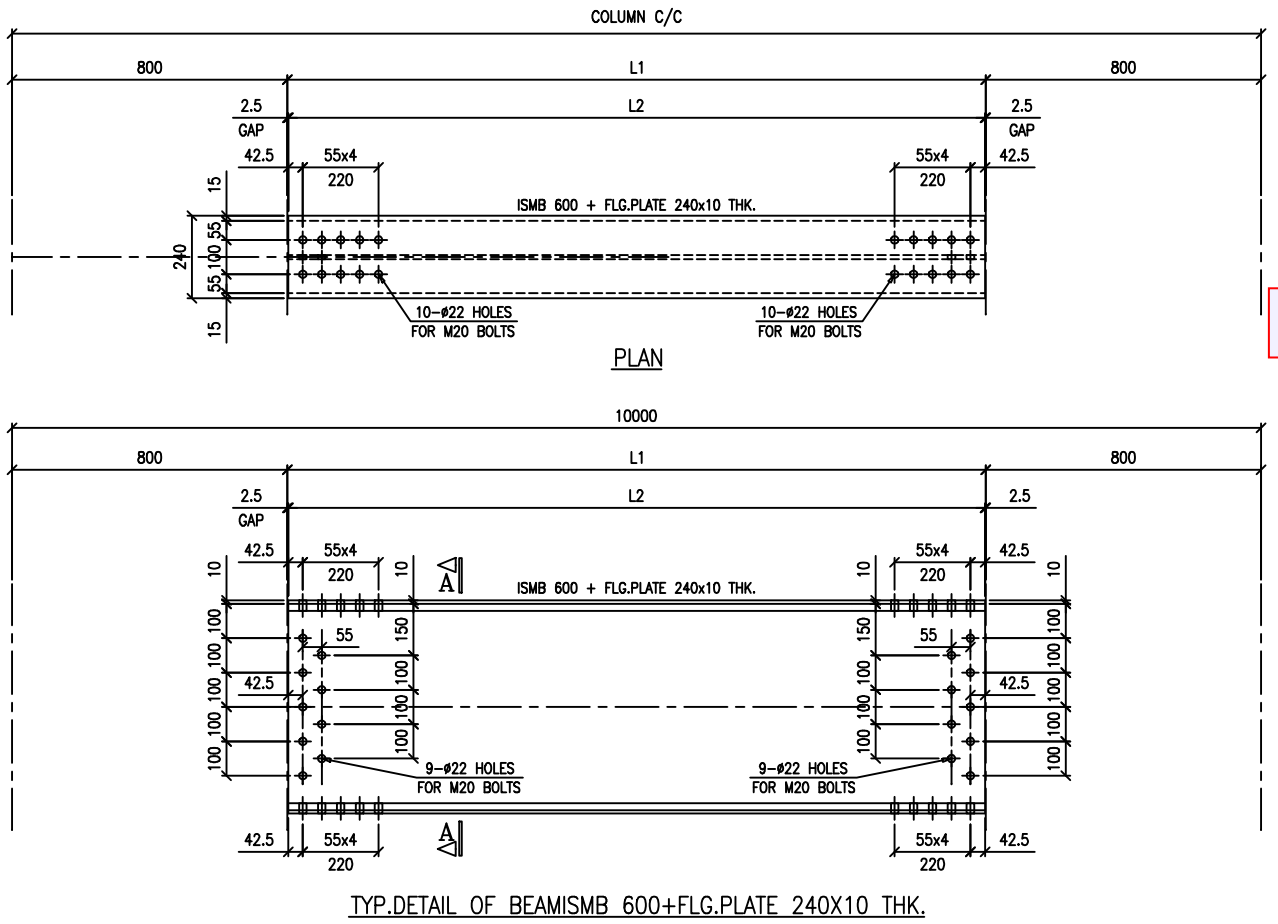


CORRECT FLANGE PLATES AS PER STR. DRAWINGS. (TYP)

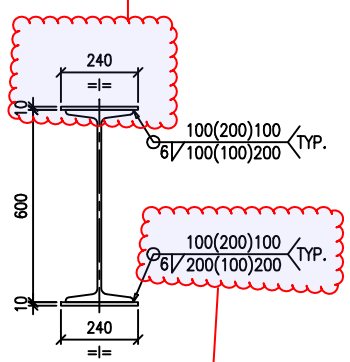

SHALL BE CONTINUOUS WELDS. CORRECT WELD THICKNESS AS PER STR. DWGS.

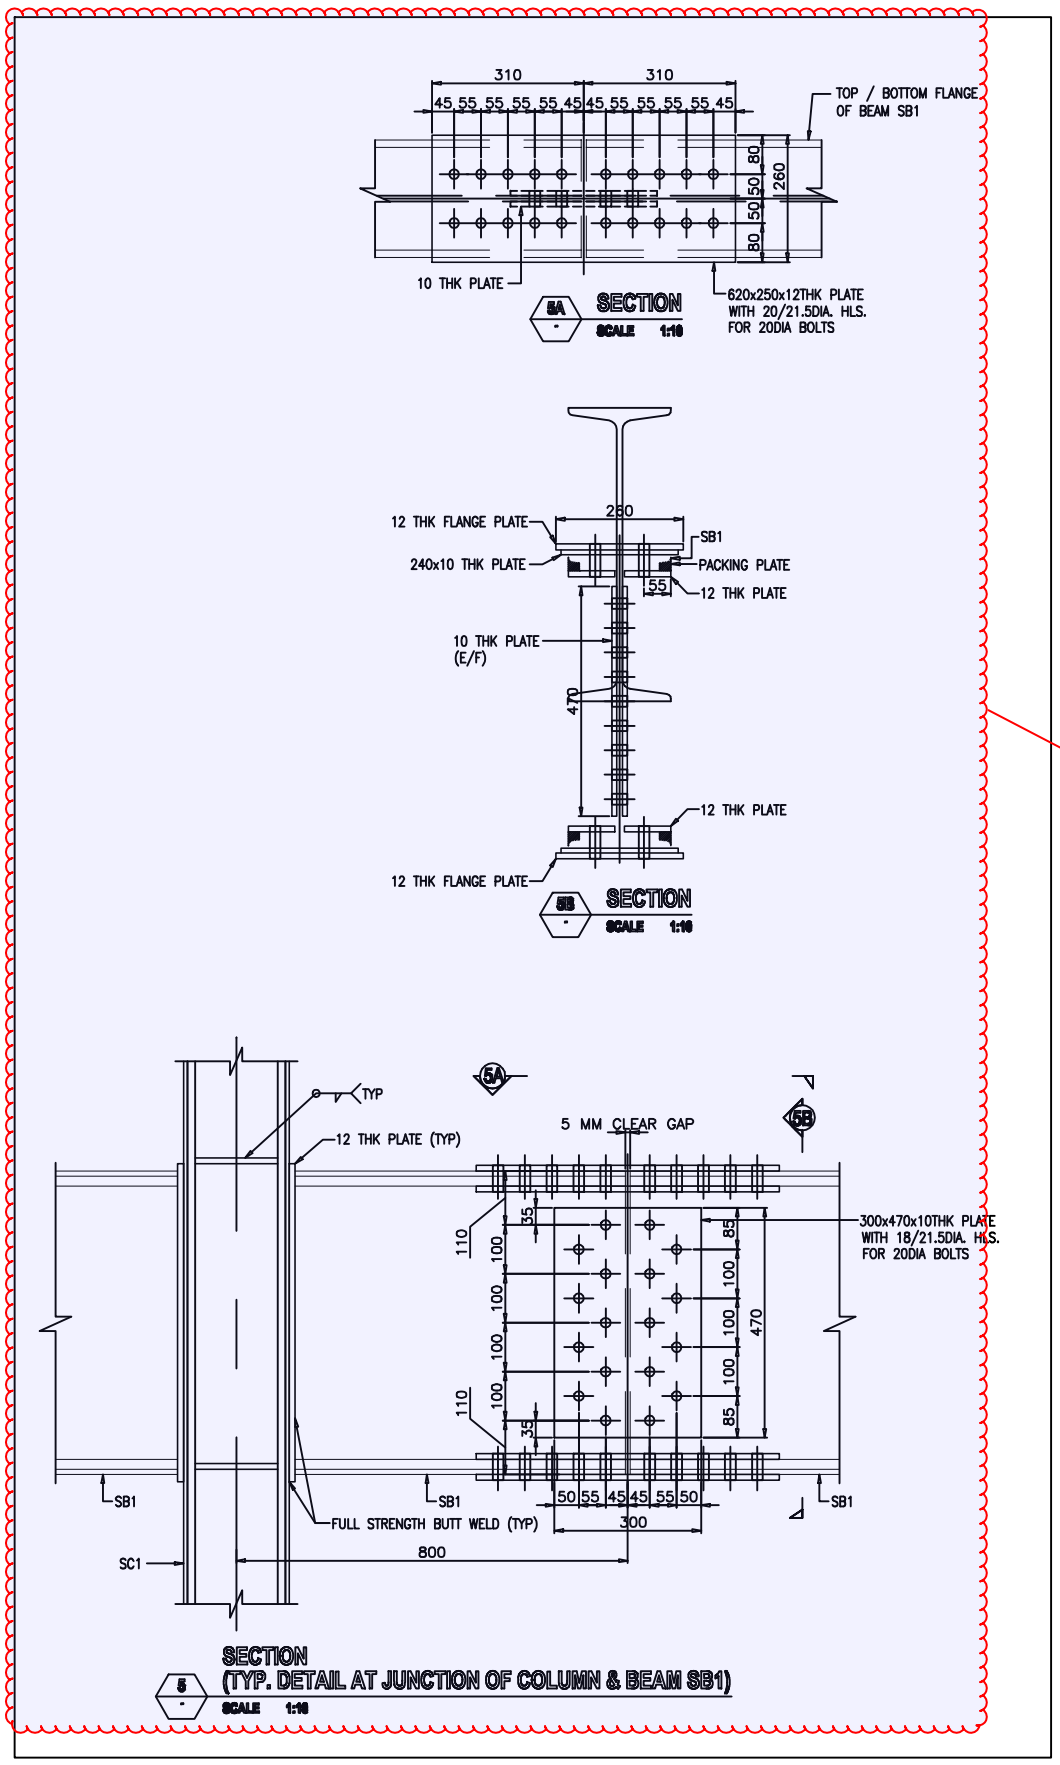

UNCLEAR IF THESE ARE SUPPOSED TO BE FABRICATION DRAWINGS AS THESE SEEM TO BE COPIED ENTIRELY FROM STR. DWGS. WITHOUT ANY ADDITIONAL FABRICATION DETAILS

APPROVED WITH COMMENTS

NOTE:

1) SHOP DRAWINGS ARE CHECKED FOR STRUCTURAL ACCURACY. ALL DIMENSIONS, LOCATIONS, ORIENTATIONS, INCLUDING TOLERANCES AND CLEARANCES IS THE SOLE RESPONSIBILITY OF THE CONTRACTOR.

2) CONTRACTOR SHALL MAKE SURE ALL DIMENSIONS ARE ACCORDING TO ARCHITECTURAL/STRUCTURAL DRAWINGS. ANY DISCREPANCY SHALL BE BROUGHT TO NOTICE BEFORE FABRICATION.

3) APPOROVAL OF THIS DRAWING DOES NOT ABSOLVE THE CONTRACTOR OF ANY RESPONSIBILITY WITH REGARDS TO ACCURACY AND CORRECTNESS ACCORDING TO DESIGN DRAWINGS.

4) PLEASE FOLLOW WELDS AS PER STRUCTURAL DWGS. IT IS NOTICED THAT ALL WELDS ARE FILLET WELDS. THIS IS NOT THE CASE IN THE STRUCTURAL DWGS.