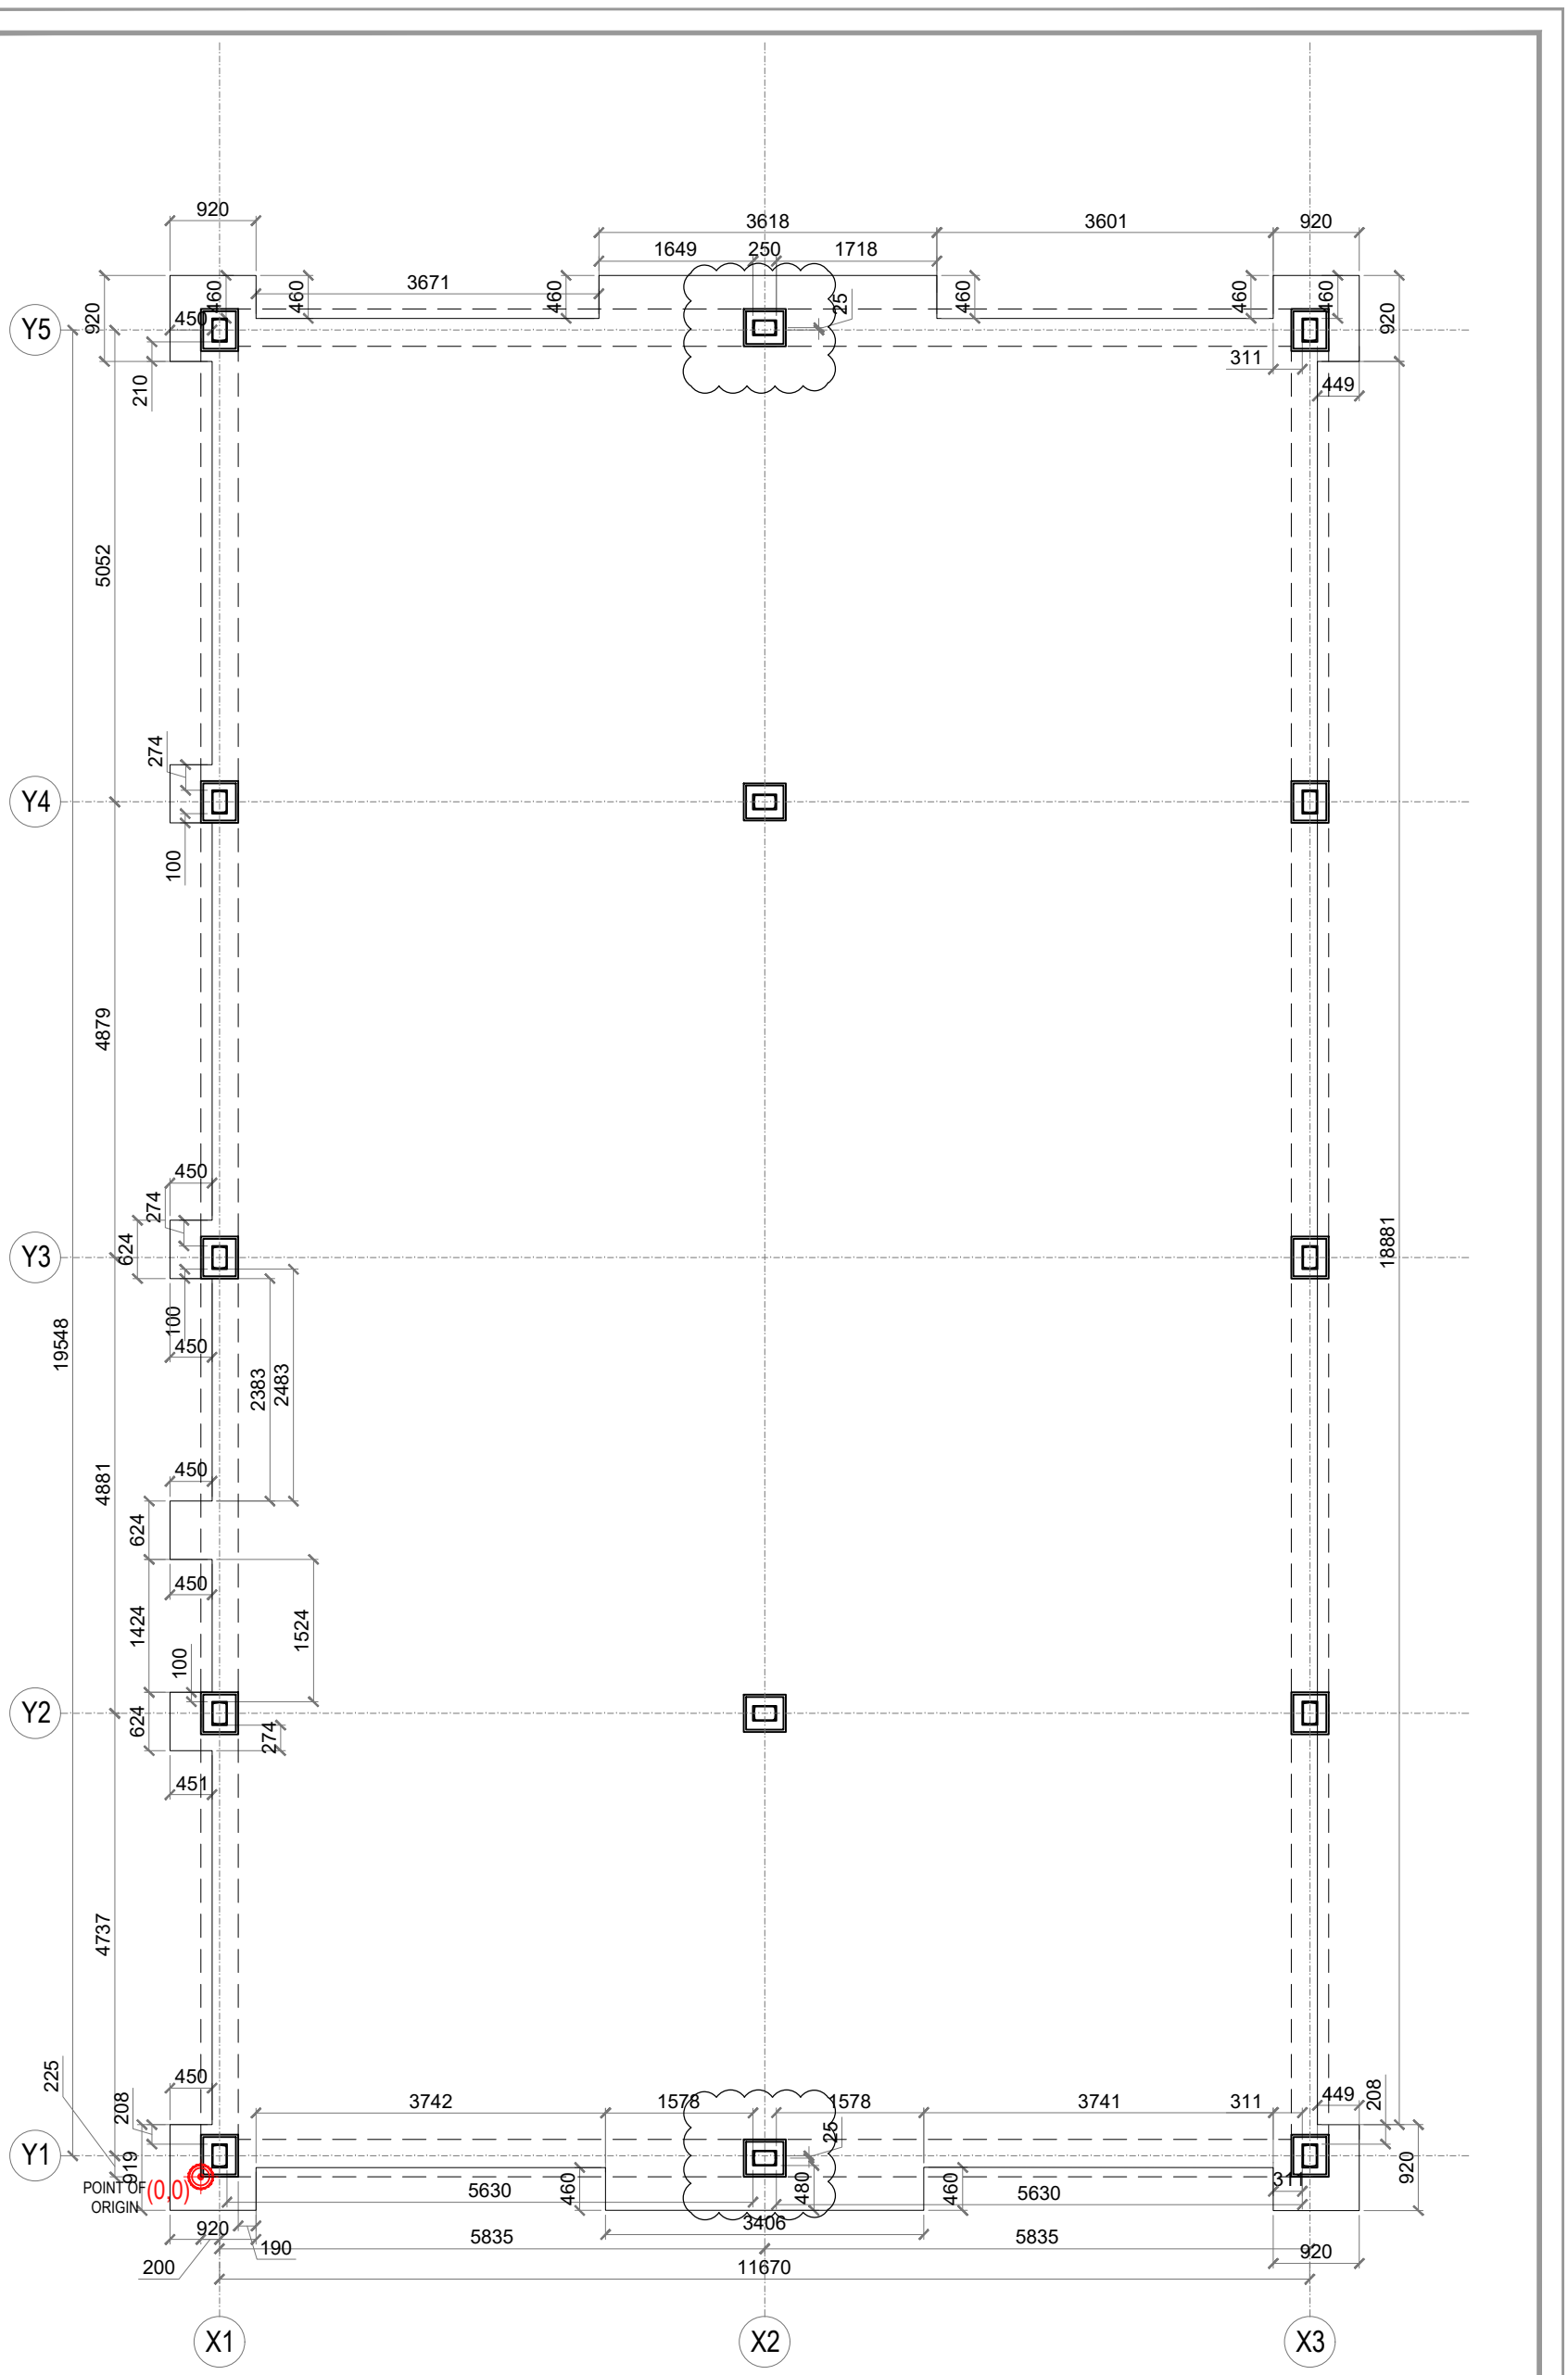


PREMIER SALES GALLERY BOH

LODHA IN HOUSE WORKING - PLINTH SETTING OUT_R0

DWG NO. -BOH-LD-AR-006A
DATE - 01-07-2021
SACLE - 1:75 ON A3