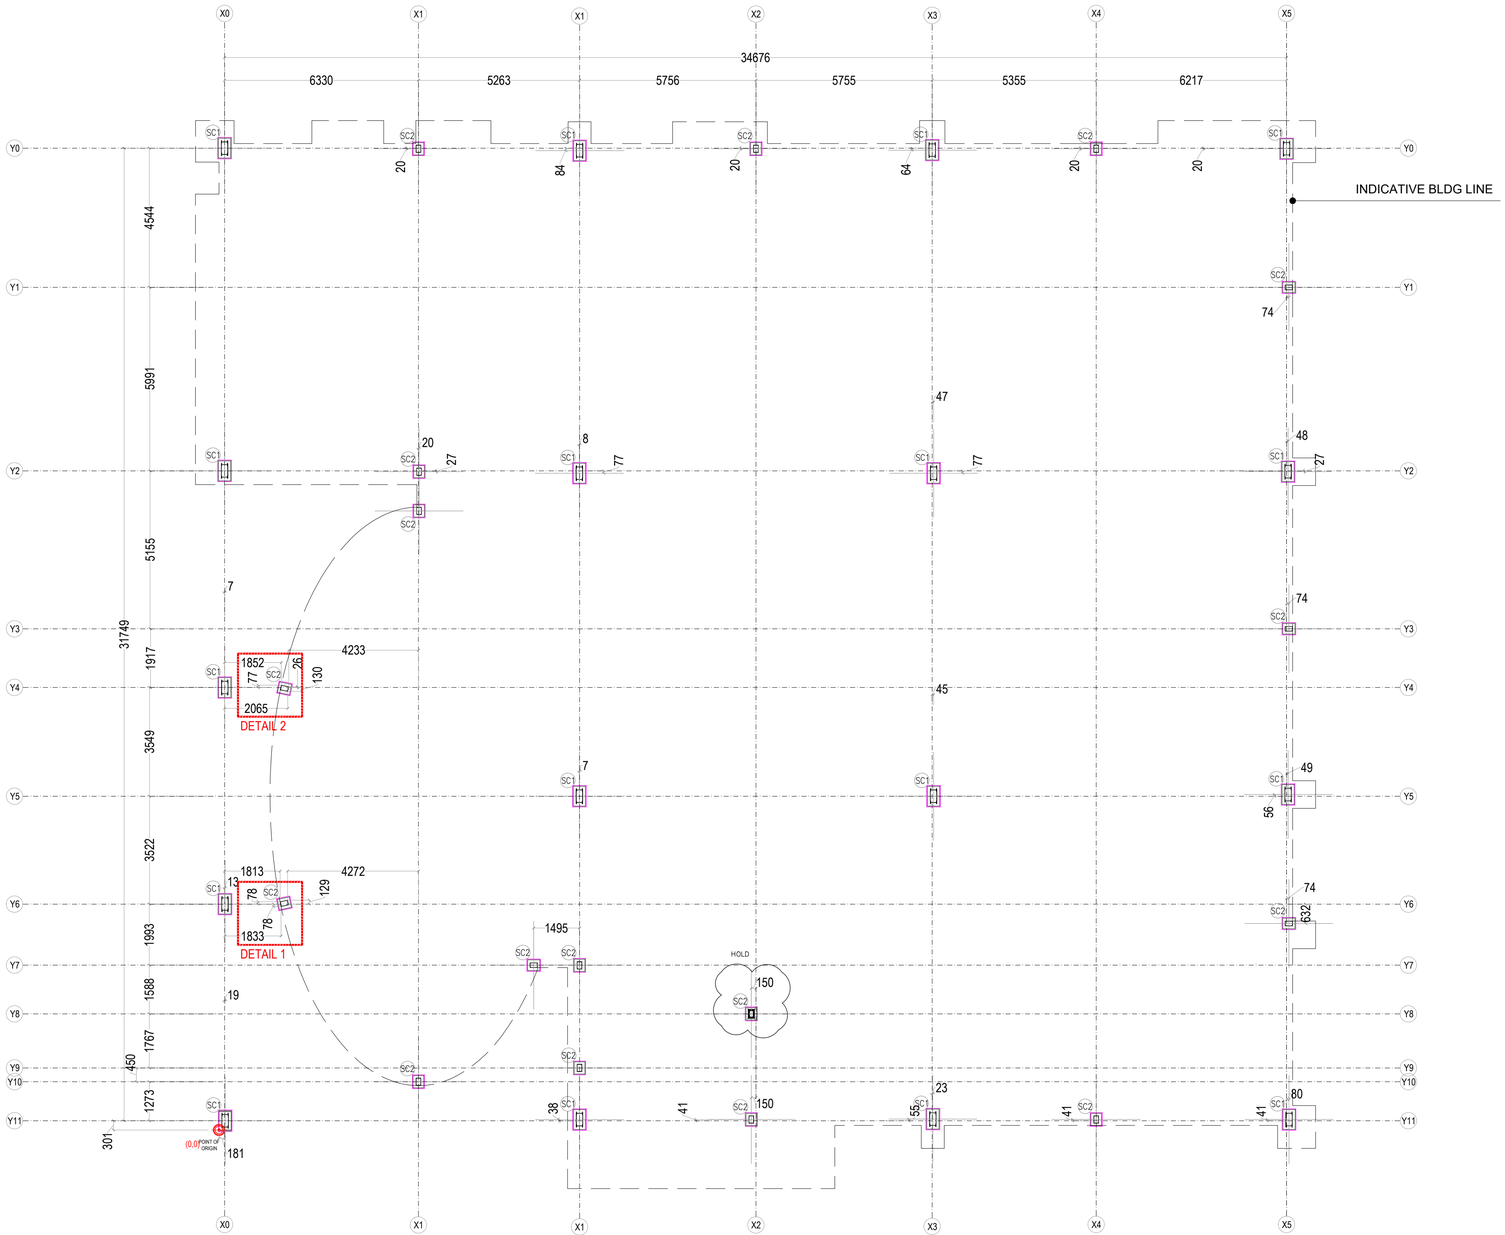


PREMIER LAND: SALES OFFICE

LODHA IN HOUSE WORKING - CENTERLINE PLAN_R1

DWG NO. - PLSO-LD-AR-002

DATE - 31-05-2021

1:100